


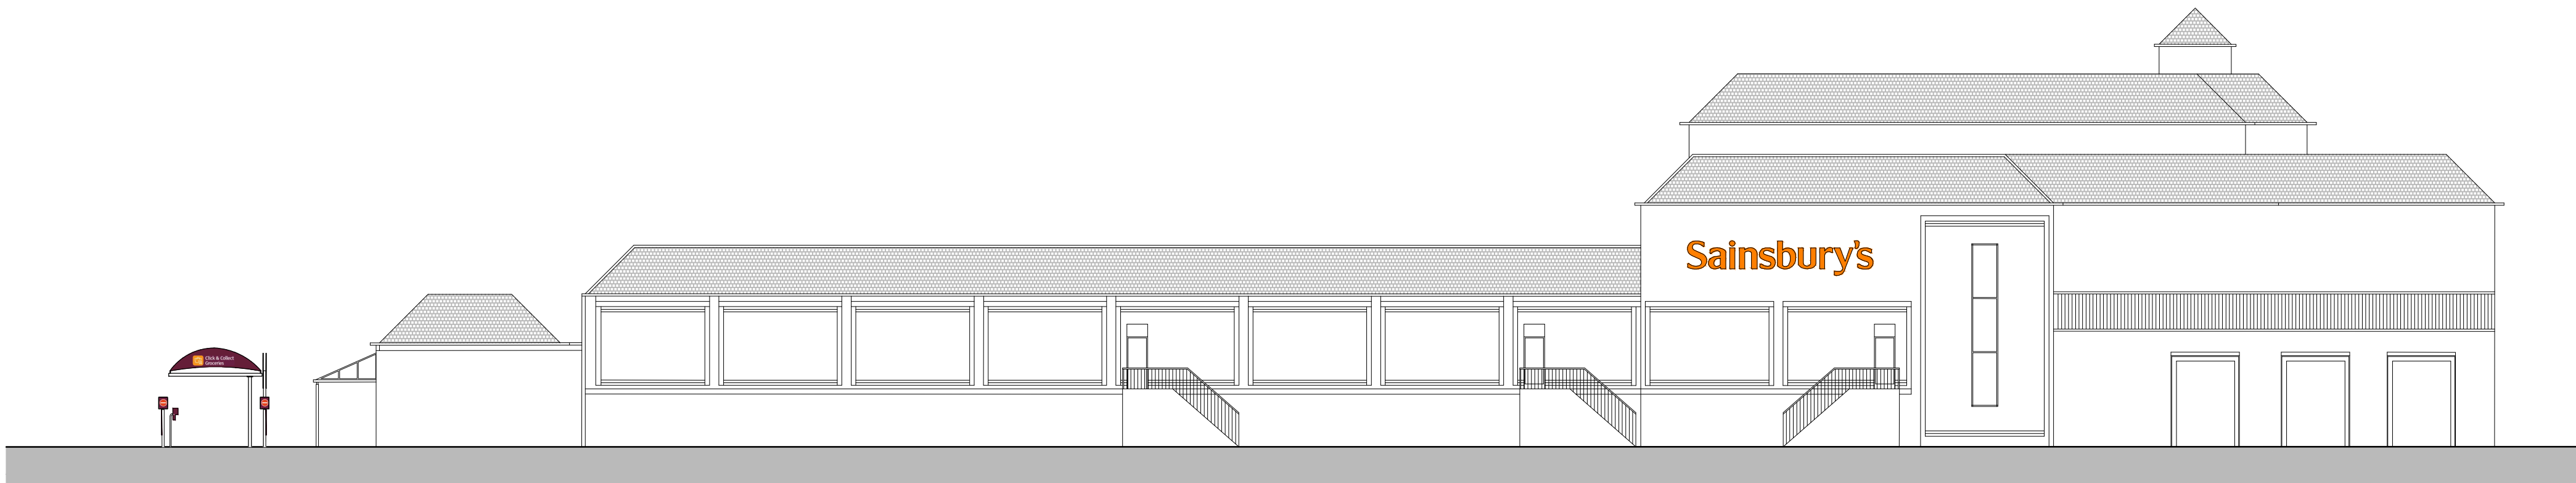


Proposed North West Elevation
Scale 1:200 @ A1




Proposed South West Elevation
Scale 1:200 @ A1



Proposed South East Elevation
Scale 1:200 @ A1

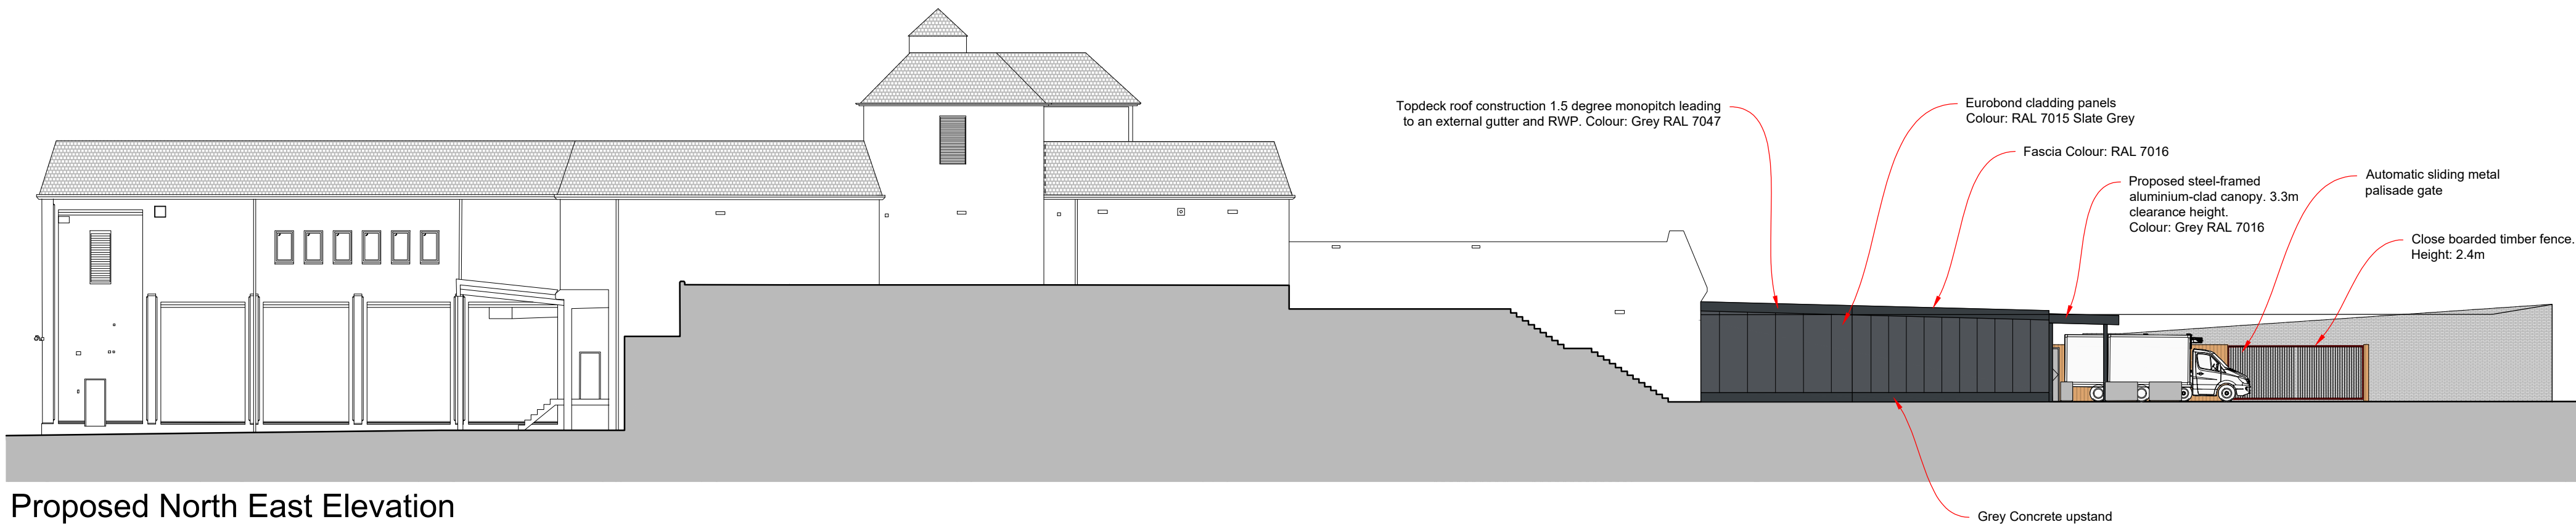

Proposed North East Elevation
Scale 1:200 @ A1

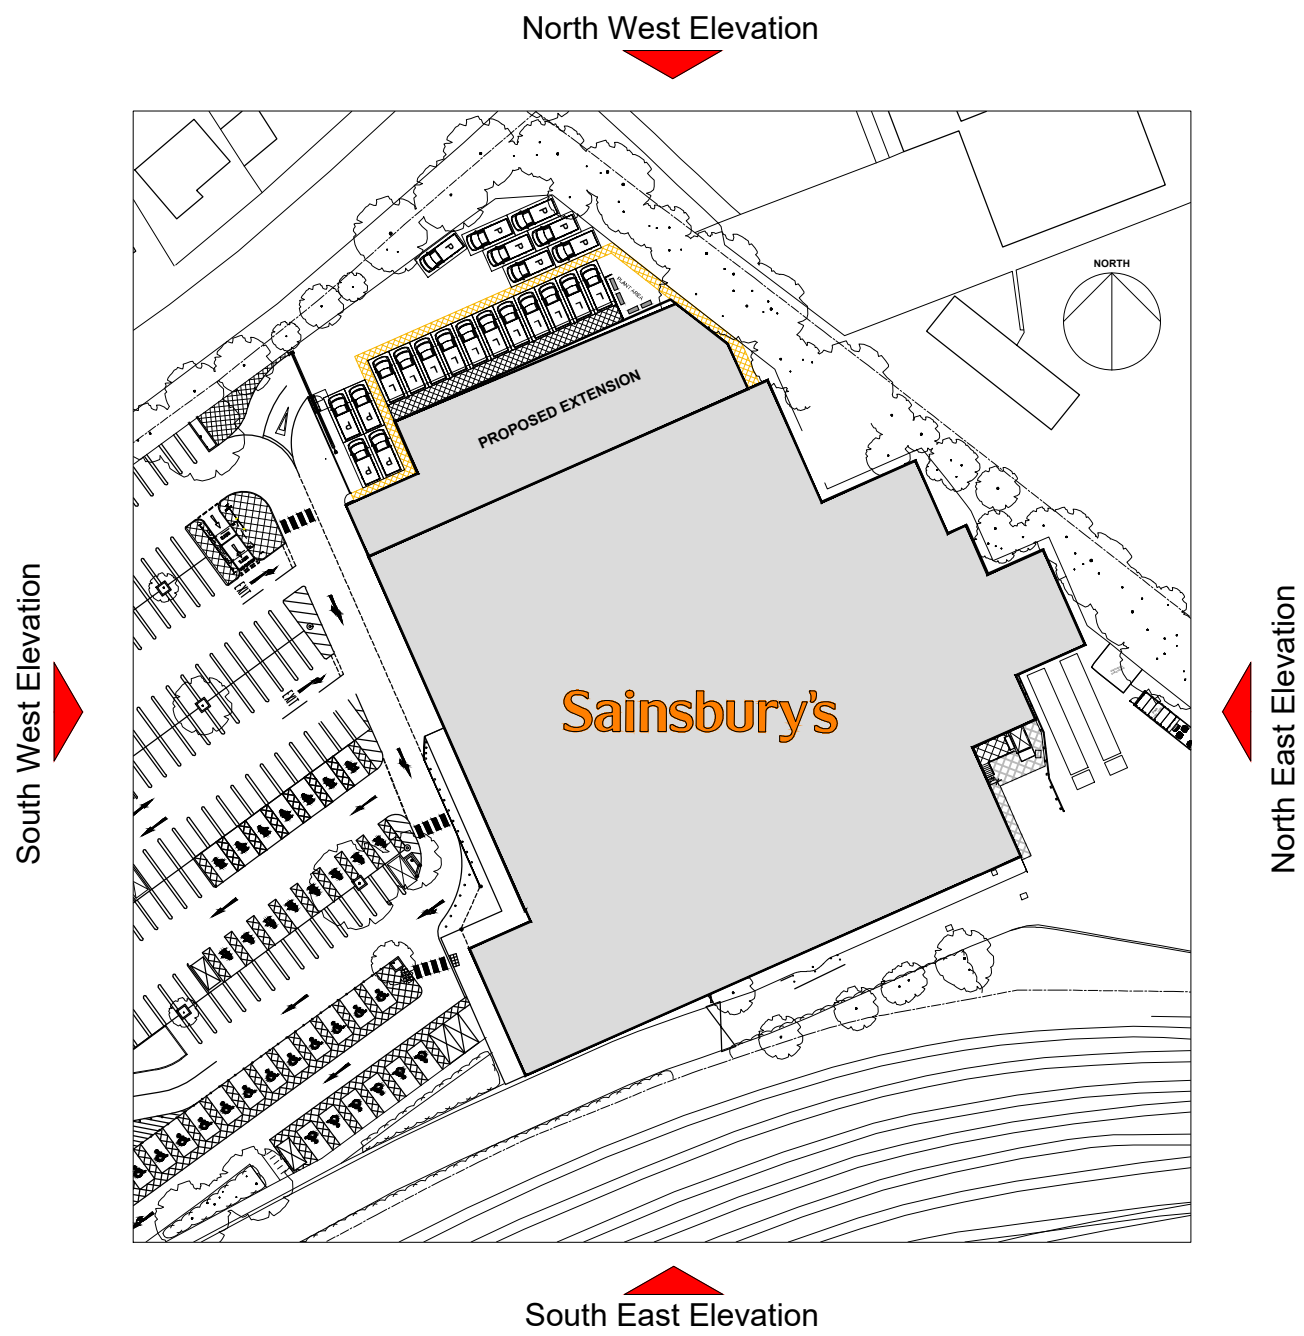

Key Plan
Scale 1:1000 @ A1

REV DESCRIPTION DATE BY		DATE REVISIONS BY		CLIENT Sainsbury's Supermarkets Ltd. ARCHITECTS YORK ROAD, Uxbridge, UB8 1QW PROJECT NO. CHQ.20.15914 SCALE 1:200 @ A1 DATE 28.09.2021 DRAWN JR	
All drawings are subject to NIS site survey. All dimensions are to be checked on site.		0m 4m 8m 12m 16m 20m 200 scale		PLANNING Proposed Elevations AS-2133_0117 CHQ 207 PL-A-2009 A ISO A1 Landscape	