


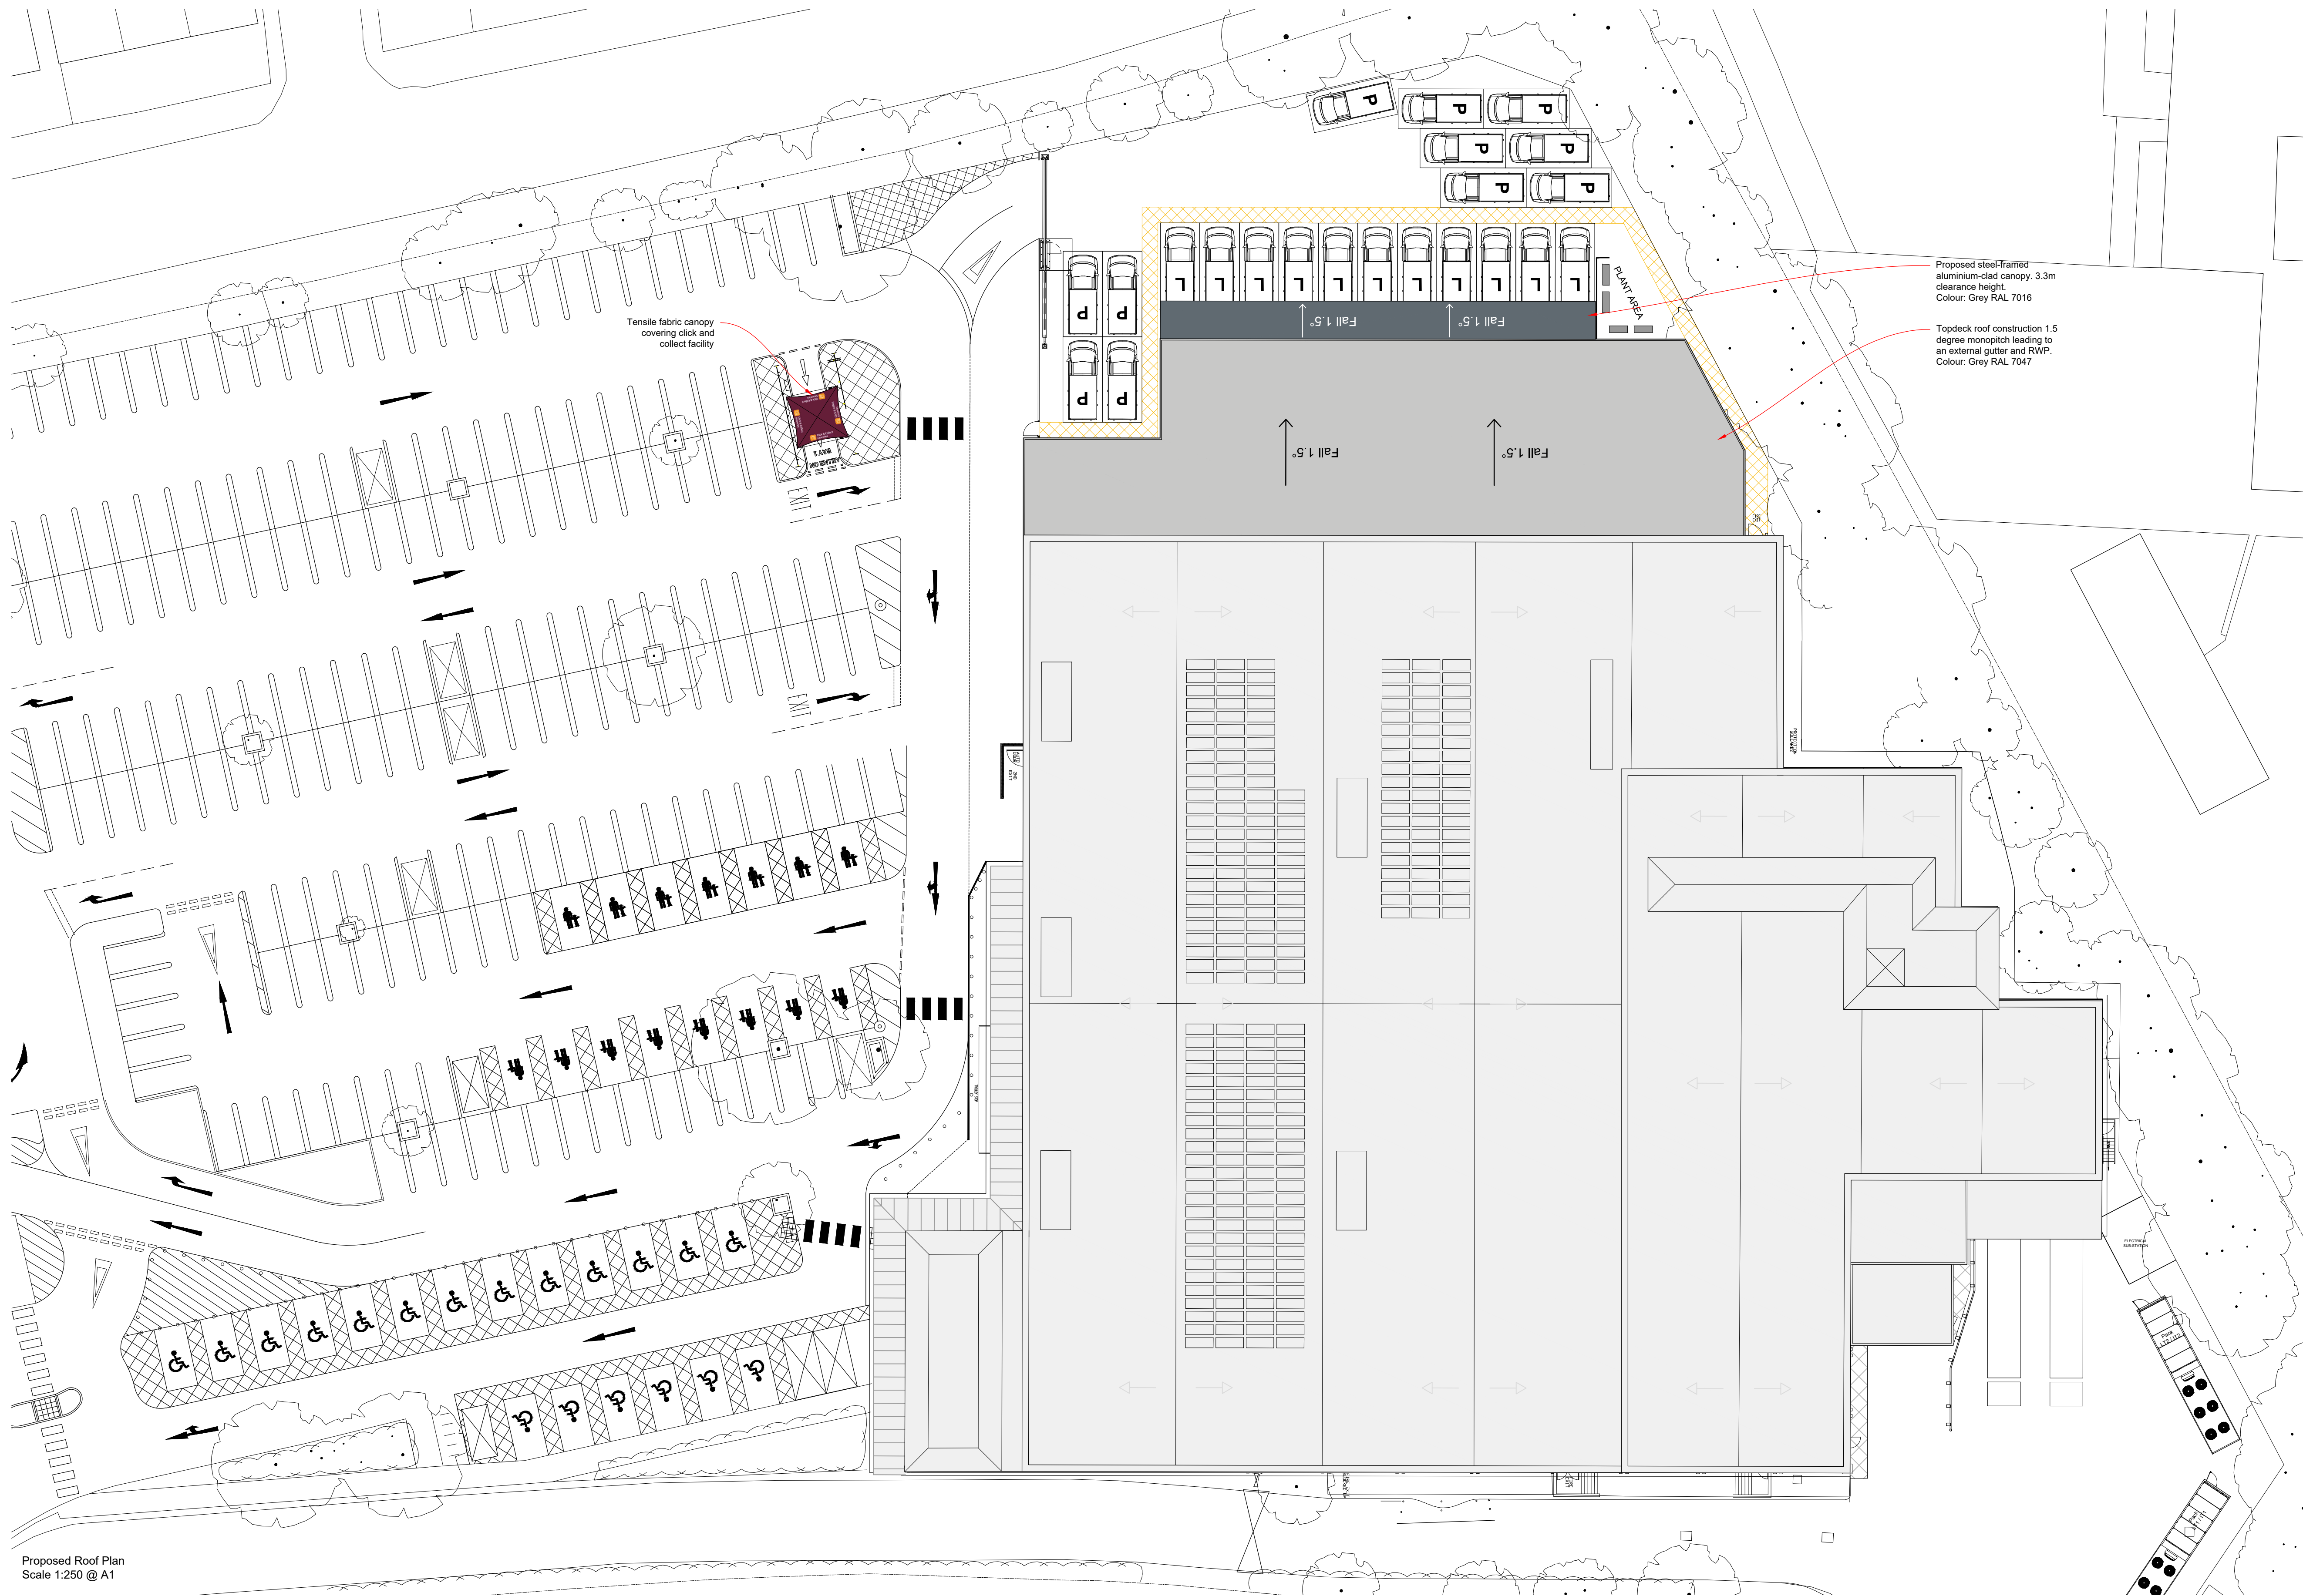


Proposed Roof Plan
Scale 1:250 @ A1

REL.	DESCRIPTION	DATE	STATUS
A	Extension size reduced, not attached to wall.	28-10-2021	DR

0m 5m 10m 15m 20m 25m

250 mm

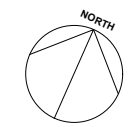

PLANNING

SLIDE 			
PROJECT York Road, Uxbridge, UB8 1QW		CHQ ARCHITECTS Ltd The Millinery, 45 Watlington Street, Banbury, Northamptonshire NN2 6SD Telephone: 01245 699 113 Email: info@cqarchitects.co.uk www.cqarchitects.co.uk 	
CHQ REFERENCE CHQ.20.15914		SCALE 1:250 @ A1 phase DR	
ISSUED Proposed Roof Plan			
PROJECT CODE AS-2133 0117	COORDINATOR CHO	DESIGNER CHO	LEVEL 77 PL. NO. A-2008
			REV A