


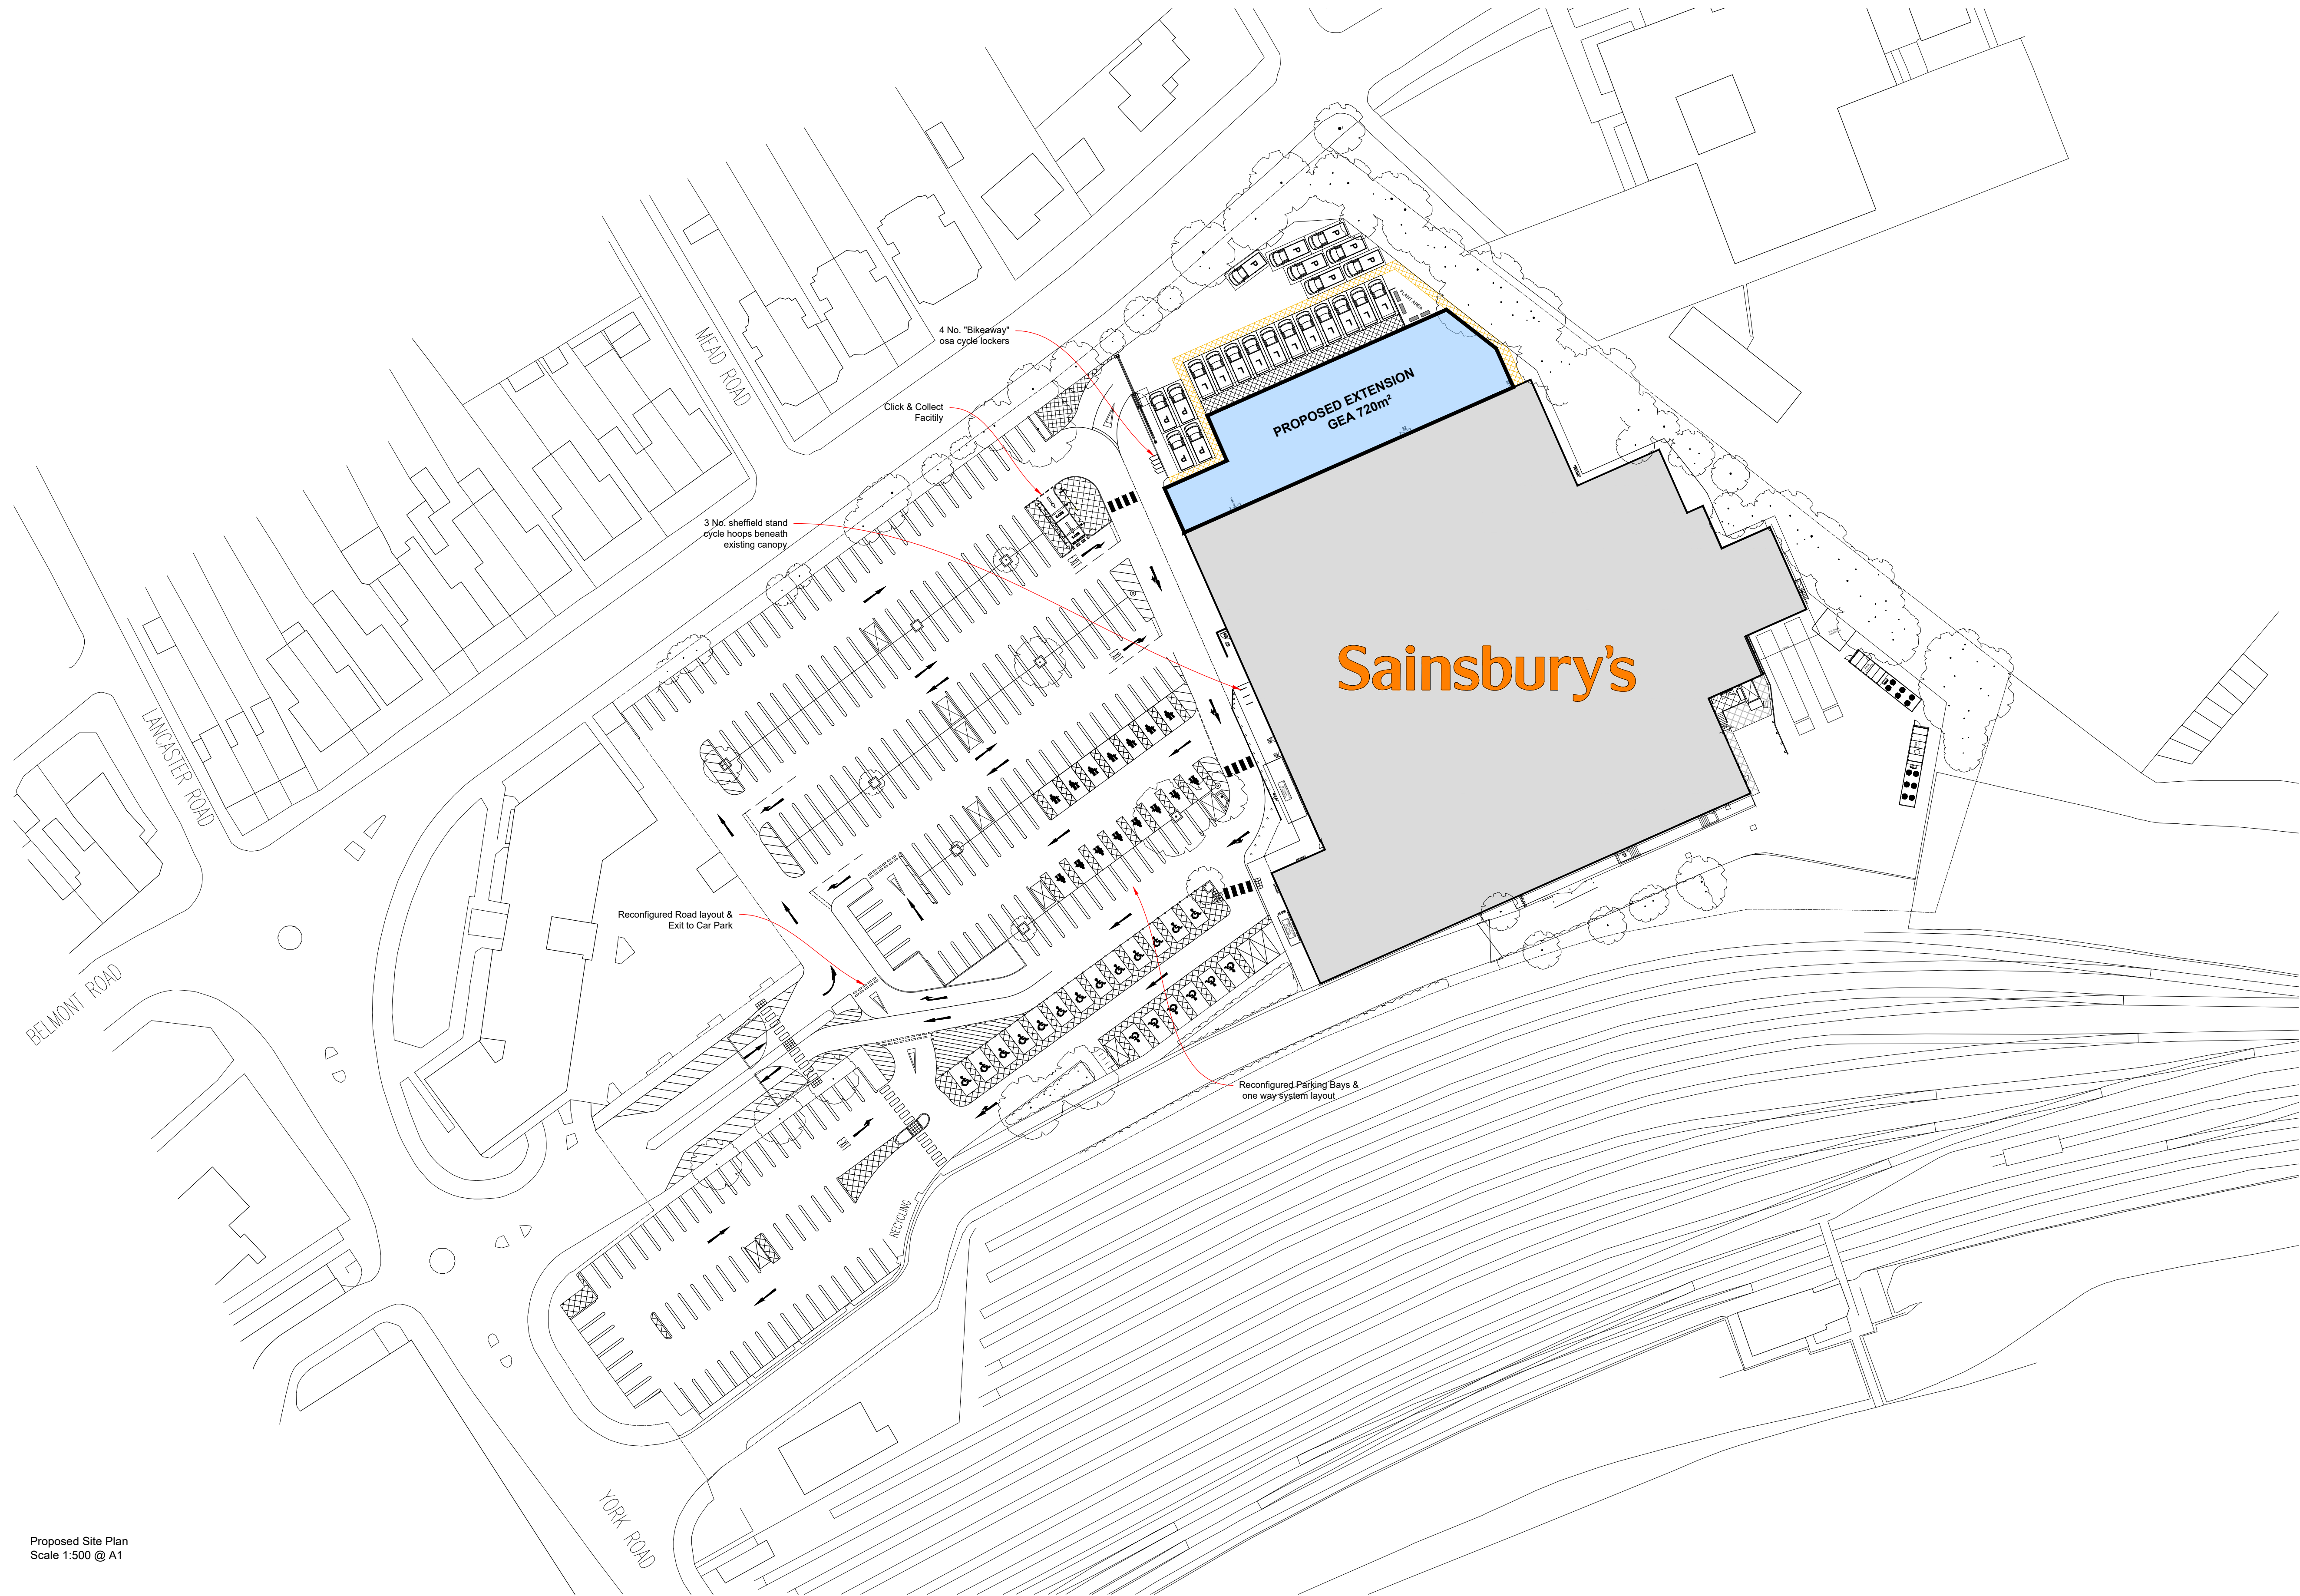

Proposed Site Plan
Scale 1:500 @ A1

[illegible]