


Latitude VectorMap

© Crown copyright and database rights 2018 OS 100038864

Reproduction in whole or in part is prohibited

without the permission of Ordnance Survey.

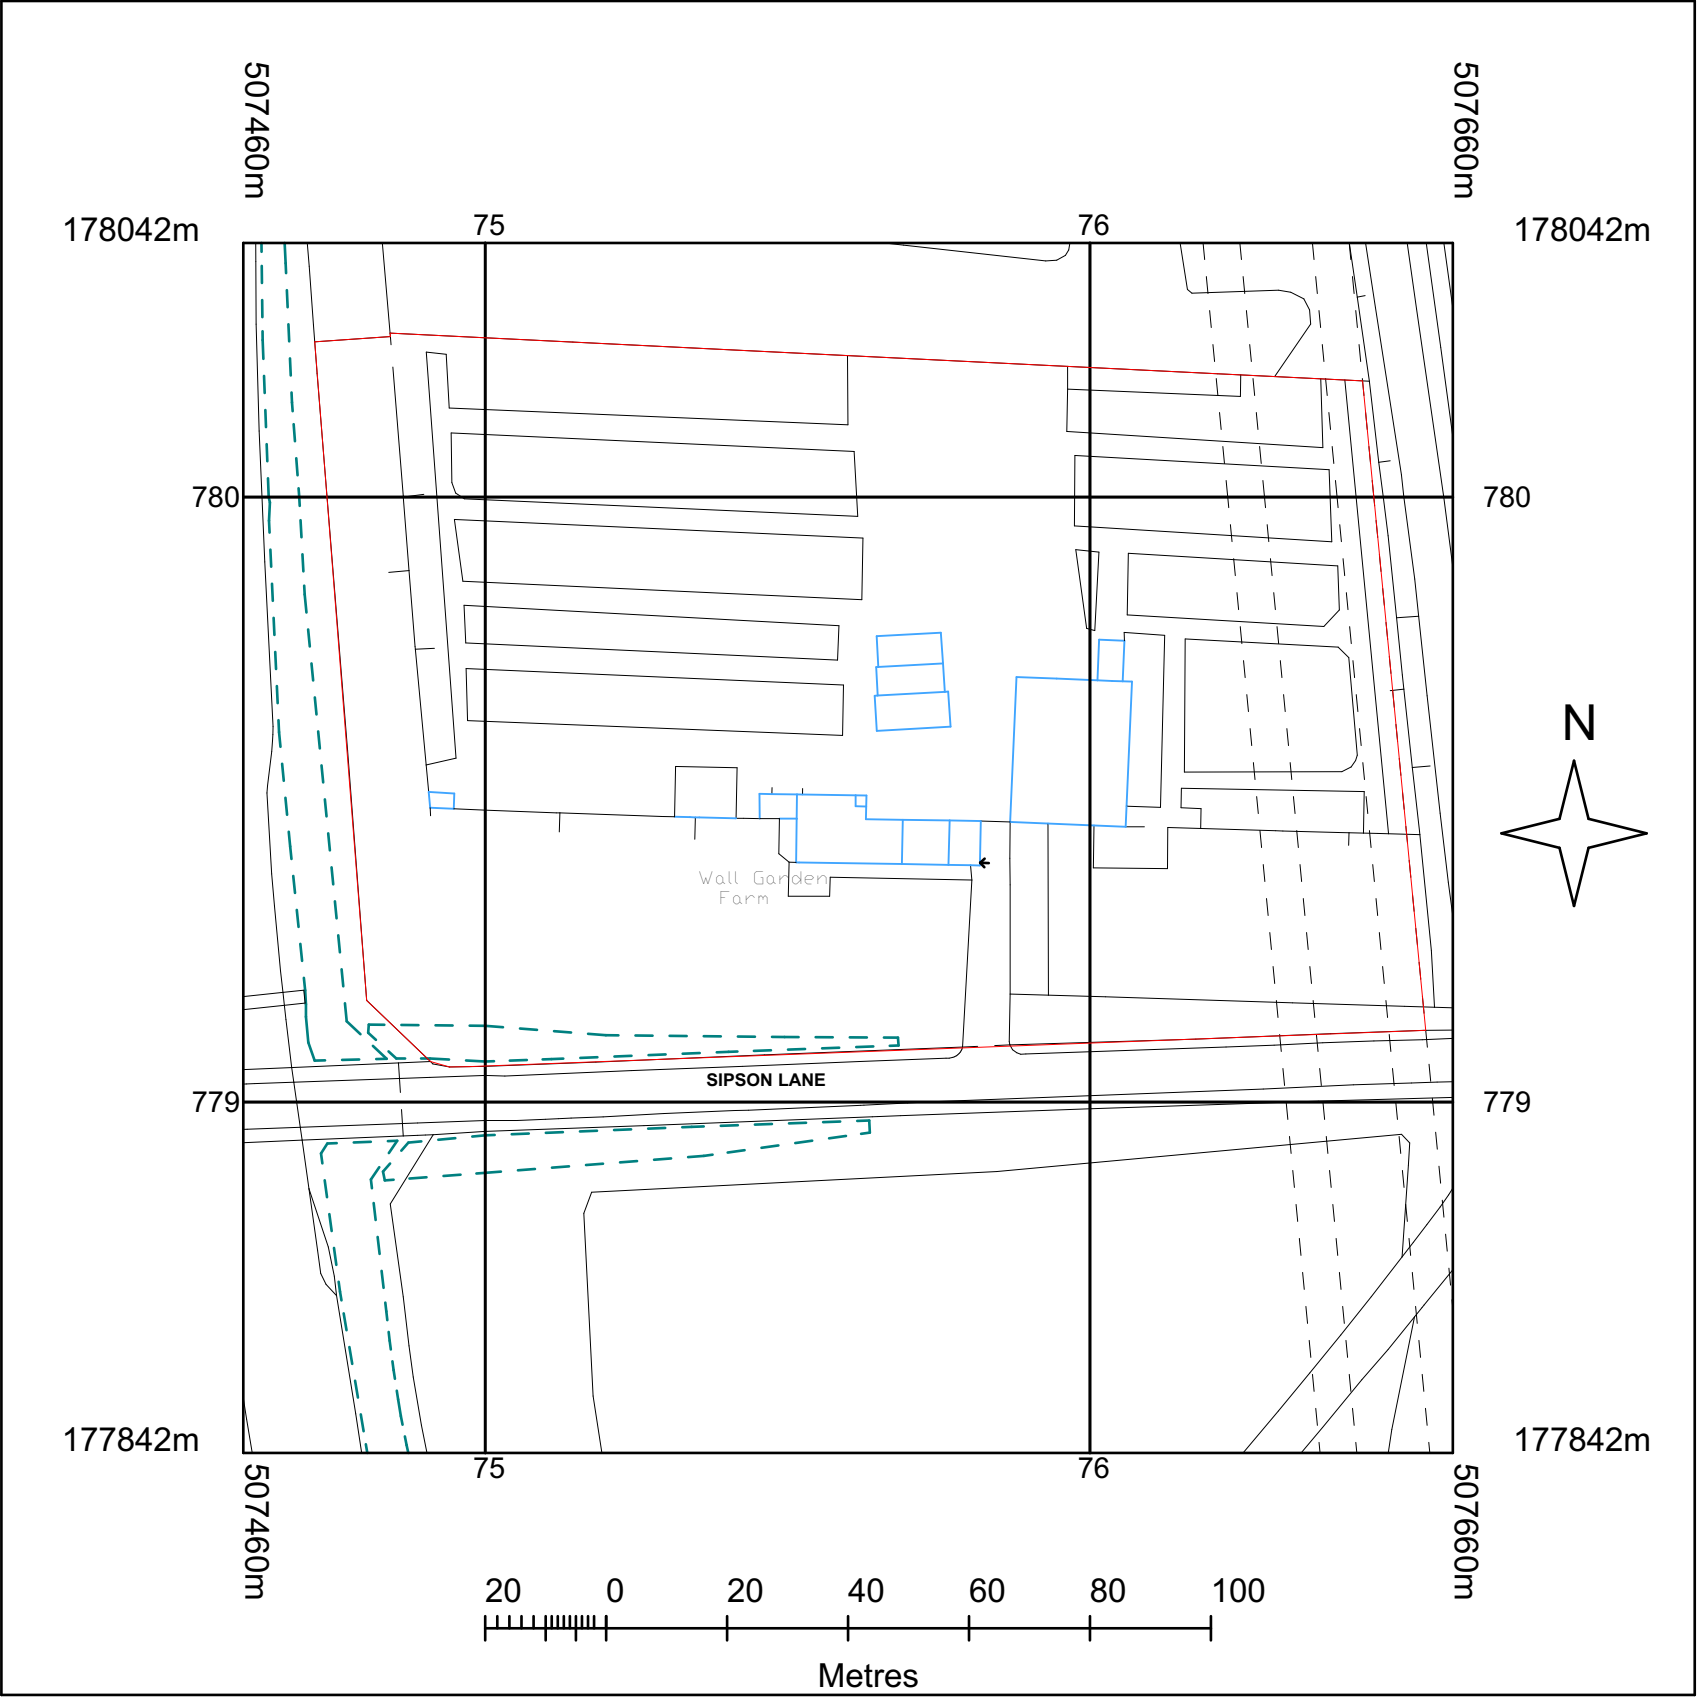


1

Location Plan

1:1250

Ian T Donaldson AA Dipl RIBA, 112 Buckingham Gardens, West Molesey, Surrey. KT8 1TN. Tel: 020 8979 9845. Email: IanTDonaldson@AOL.com

Purpose of Issue	status	Drawn By	ID	Date 04.04.2018	Scales @ A3	Project No.	Originator	Project	Client	Layout Title	Drawing Number	
01-Site		Checked By		Date	1:1250	WGF JSP	ID	Wall Garden Farm, Sipson, UB7 0JG	JS Property	Location Plan		rev
		Approved By		Date								

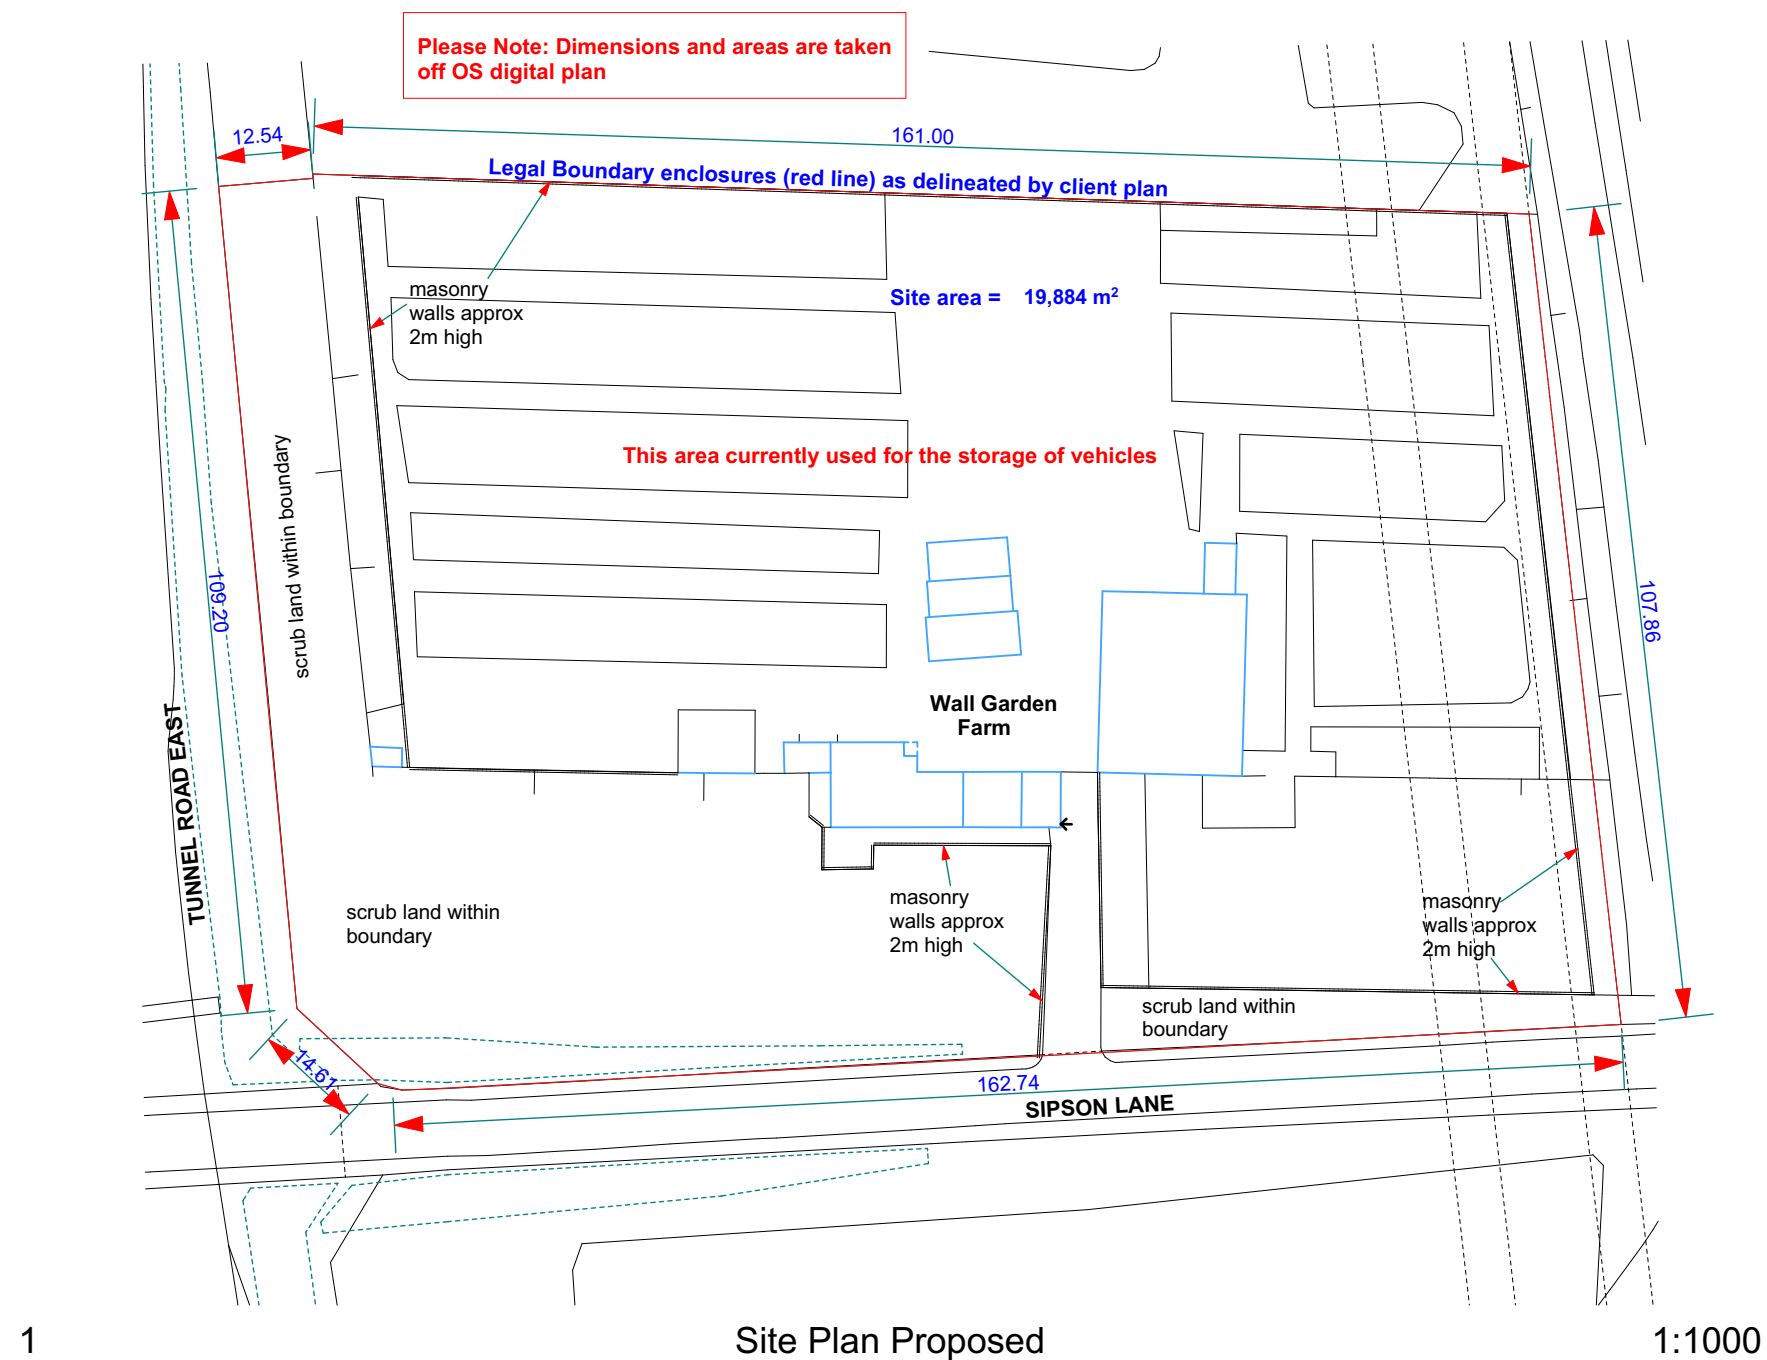

Ian T Donaldson AA Dipl RIBA, 112 Buckingham Gardens, West Molesey, Surrey. KT8 1TN. Tel: 020 8979 9845. Email: IanTDonaldson@AOL.com

Purpose of Issue 01-Site	status	Drawn By	ID	Date	04.04.2018	Scales @ A3	Project No.	Originator	Project	Client	Layout Title	Drawing Number	rev
		Checked By		Date		1:1000	WGF JSP	ID	Wall Garden Farm, Sipson, UB7 0JG	JS Property	Site Plan Proposed		
		Approved By		Date								WGF / JSP / PLN 1 /03.02	