


APPLICATION FOR PLANNING PERMISSION

SITE LOCATION PLAN
AREA 2 HA
SCALE 1:1250 on A4
CENTRE COORDINATES: 507533, 185356



Supplied by Streetwise Maps Ltd
www.streetwise.net
Licence No: 100047474
02/10/2020 11:28

LOCATION PLAN
Scale - 1 : 1250

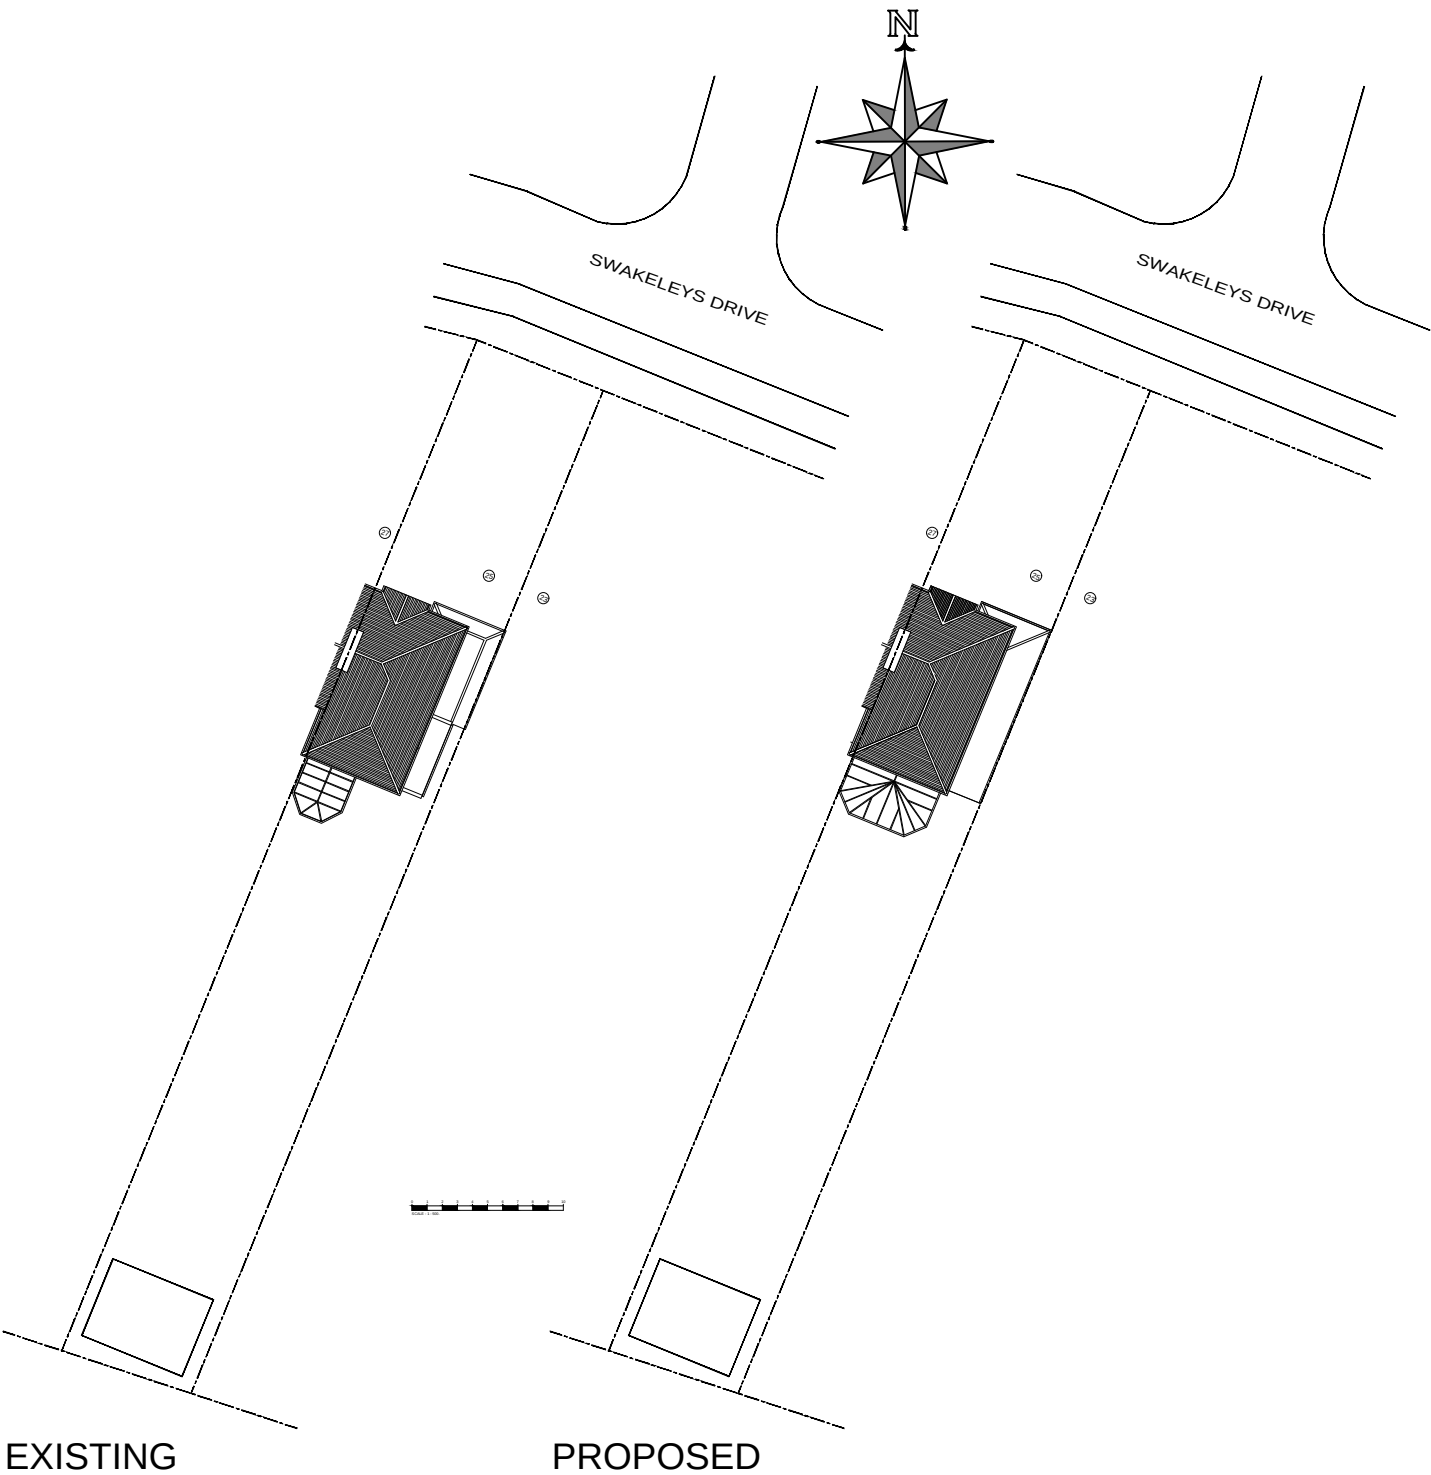

SITE PLAN
Scale - 1 : 500

B	RESUBMISSION	Apr.21
A	RESUBMISSION	Feb.21
No.	DESCRIPTION	DATE
Drawing Title		
LOCATION & SITE PLAN		
Drawing No.		
1313	P	01
B		



KALSI DESIGN

Architectural & Building Control Plans
& Structural Design Services

20 Harrowdene Road
North Wembley, Middlesex, HA0 2JB.
Tel: 07930966049 Email: gskalsi@btinternet.com

NOTES:	
NOT FOR CONSTRUCTION	

Client	Mr & Mrs KALSI.
Job Title	25 SWAKELEYS DRIVE, ICKENHAM. UXBRIDGE. UB10 8QD.

Scale	1 : 500. 1 : 1250.
Drawn by	G.S.K.
Date	Sept. 2020