

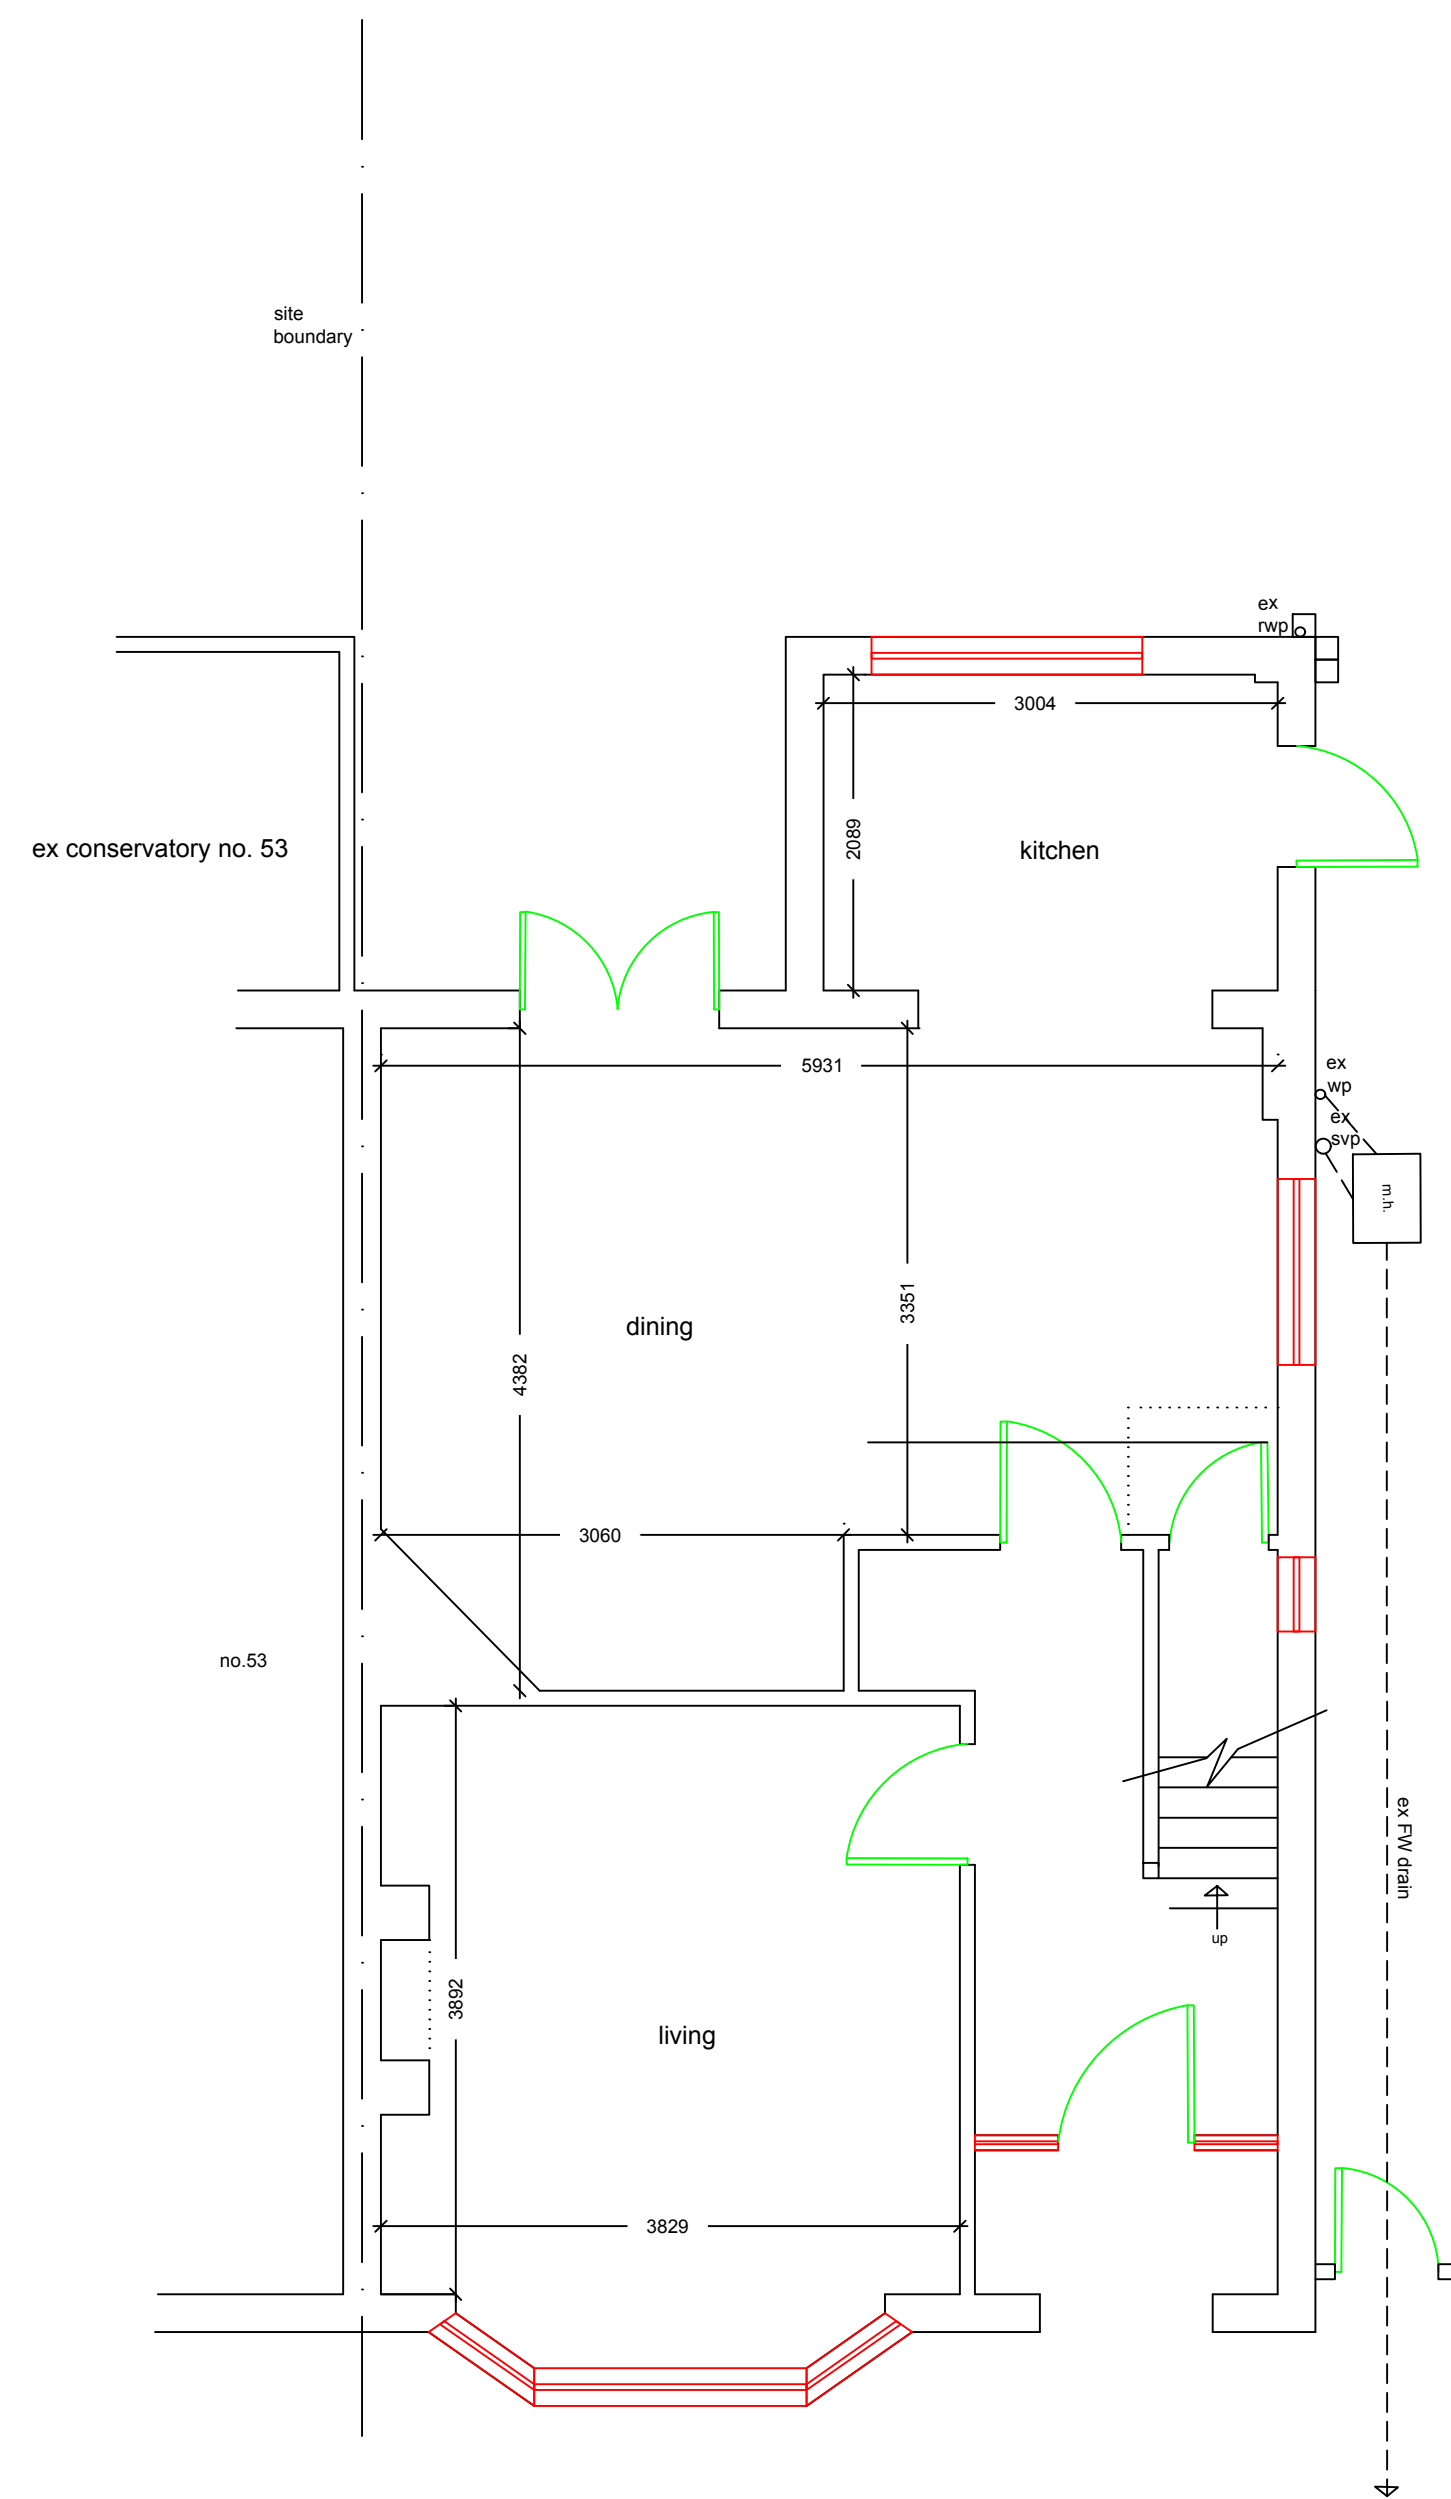


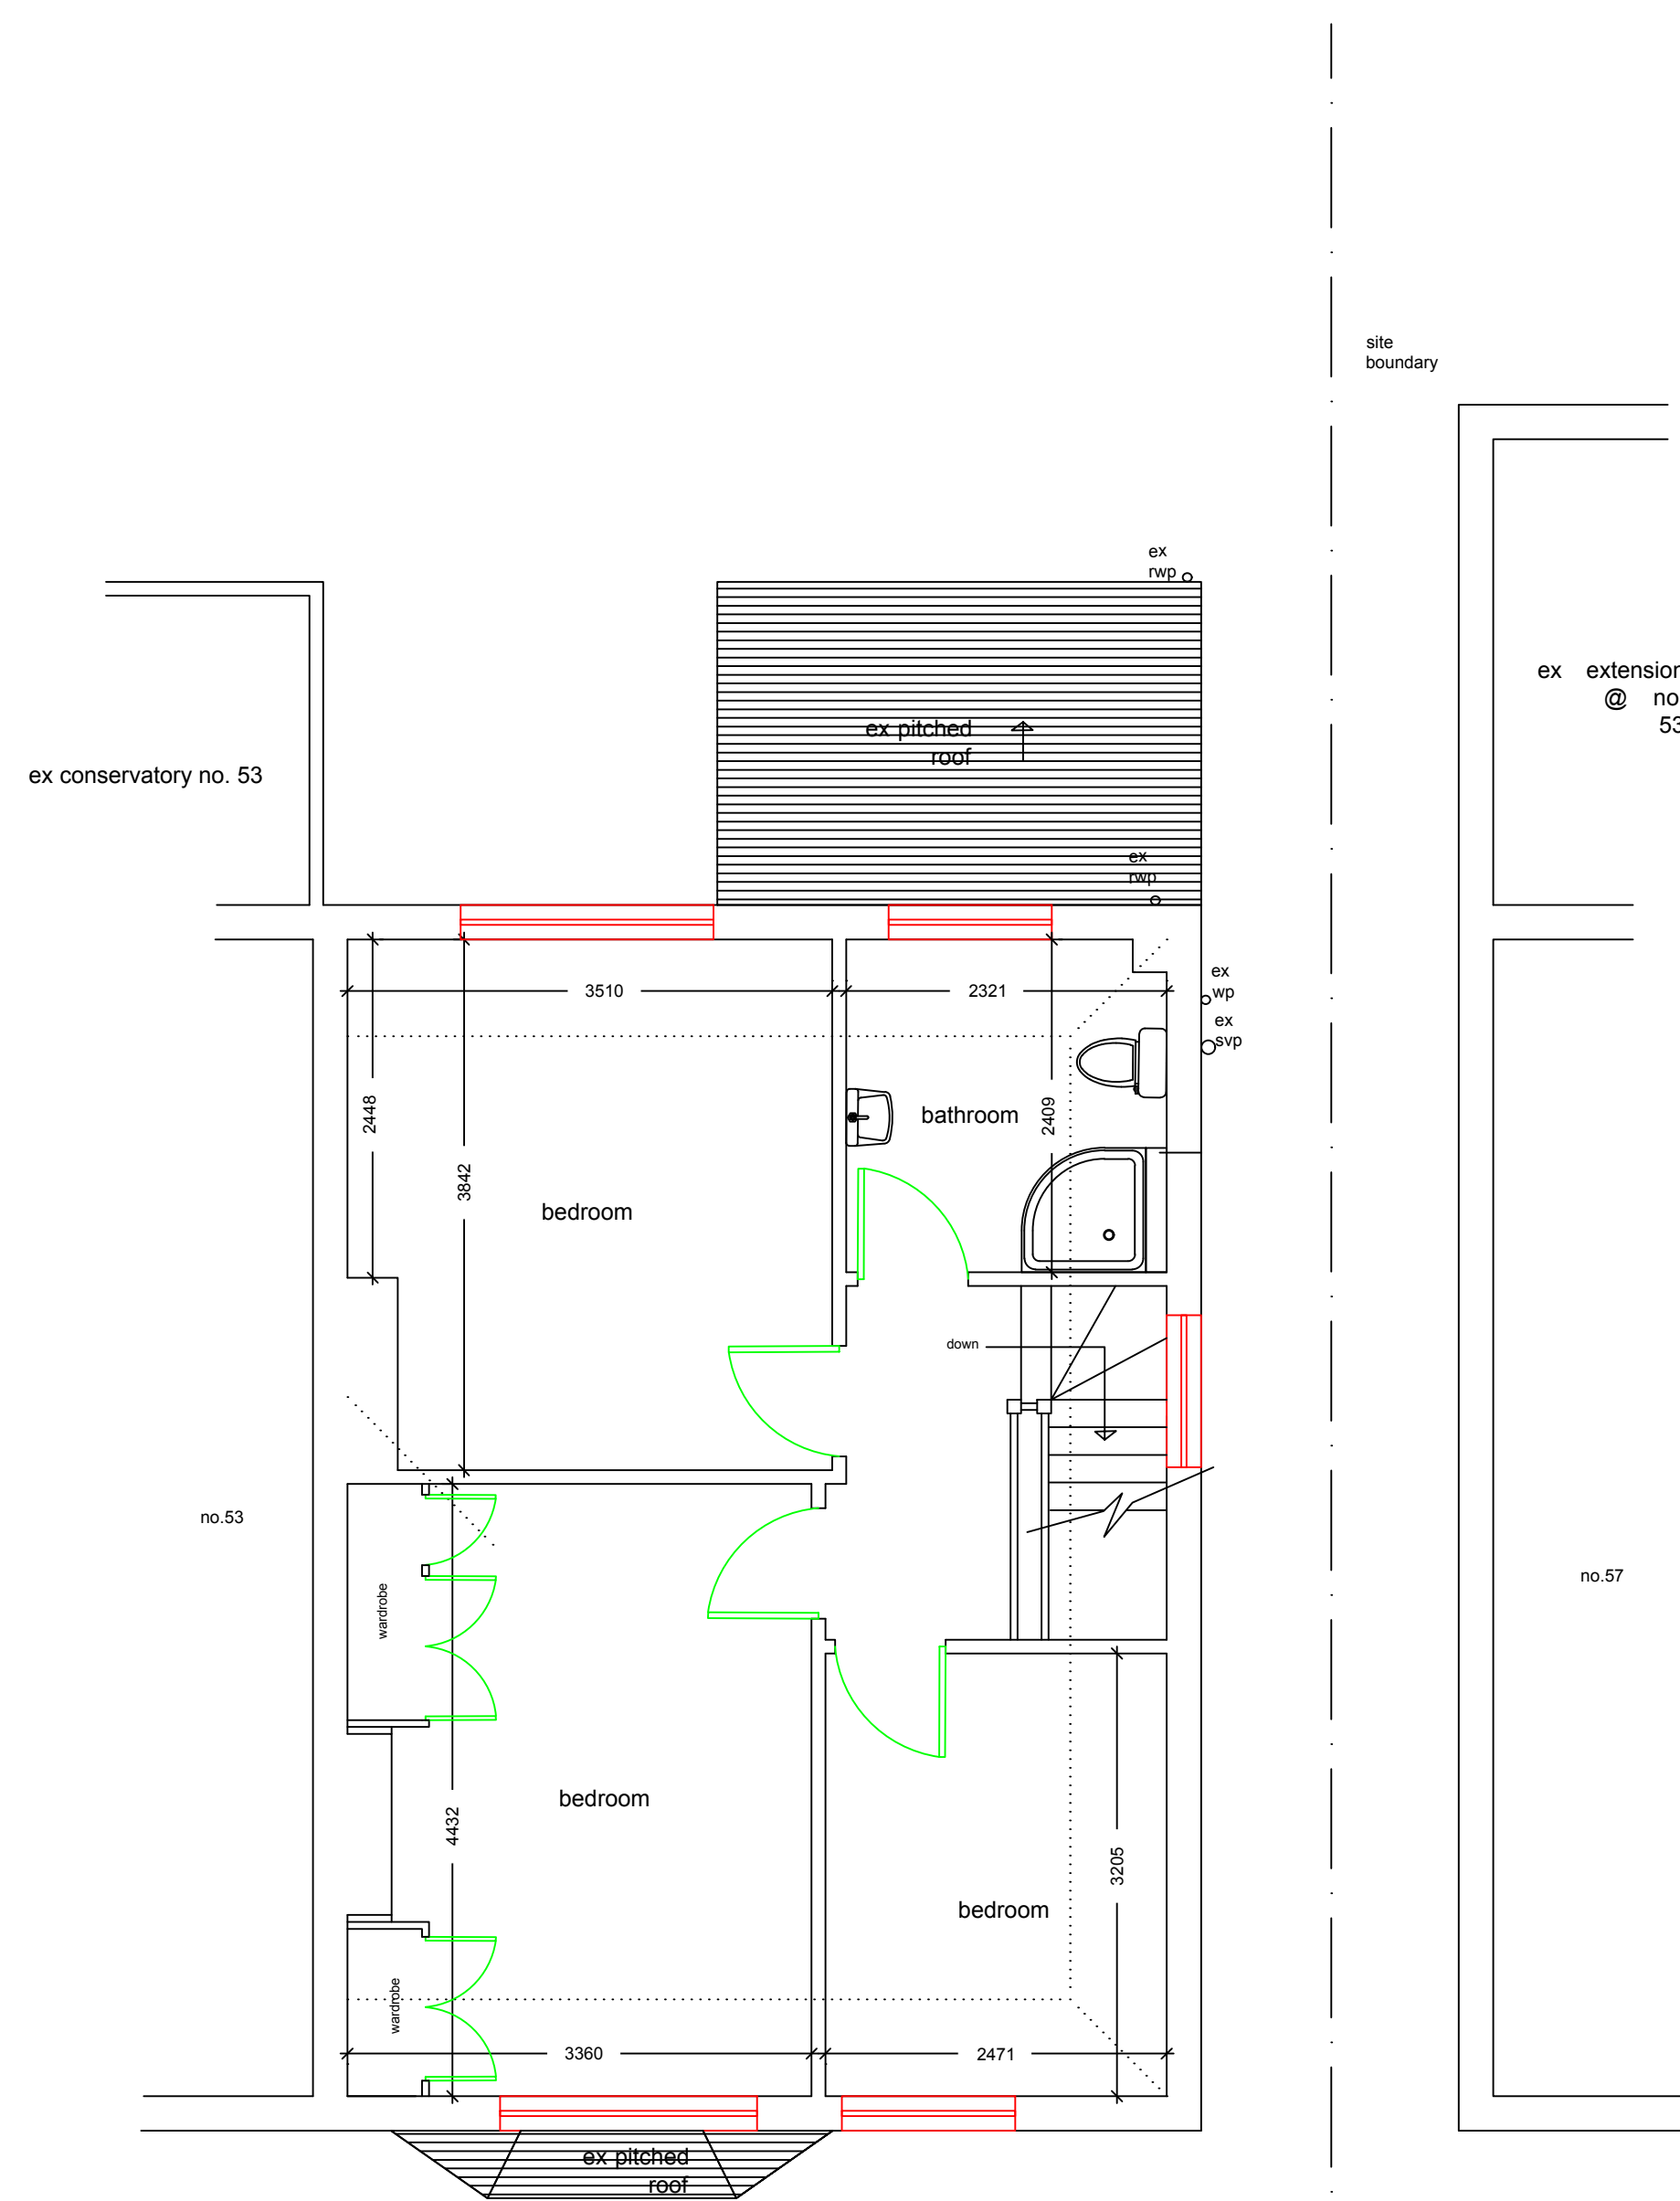

existing ground floor plan

1:50

 

existing first floor plan

1:50

General Notes

	Drg. No. BAR/0703/PD	
No.	Revision/Issue	Date

Firm Name and Address
Middlesex & Herts
7 Elgin Drive
Northwood
Middlesex
HA6 2YR
01923 826280

Project Name and Address
Mr and Mrs Watson
55 Hallowell Road
Northwood
HA6 1DT

Project	loft conversion	Sheet
Date	07-01-22	01
Scale	1:50	