



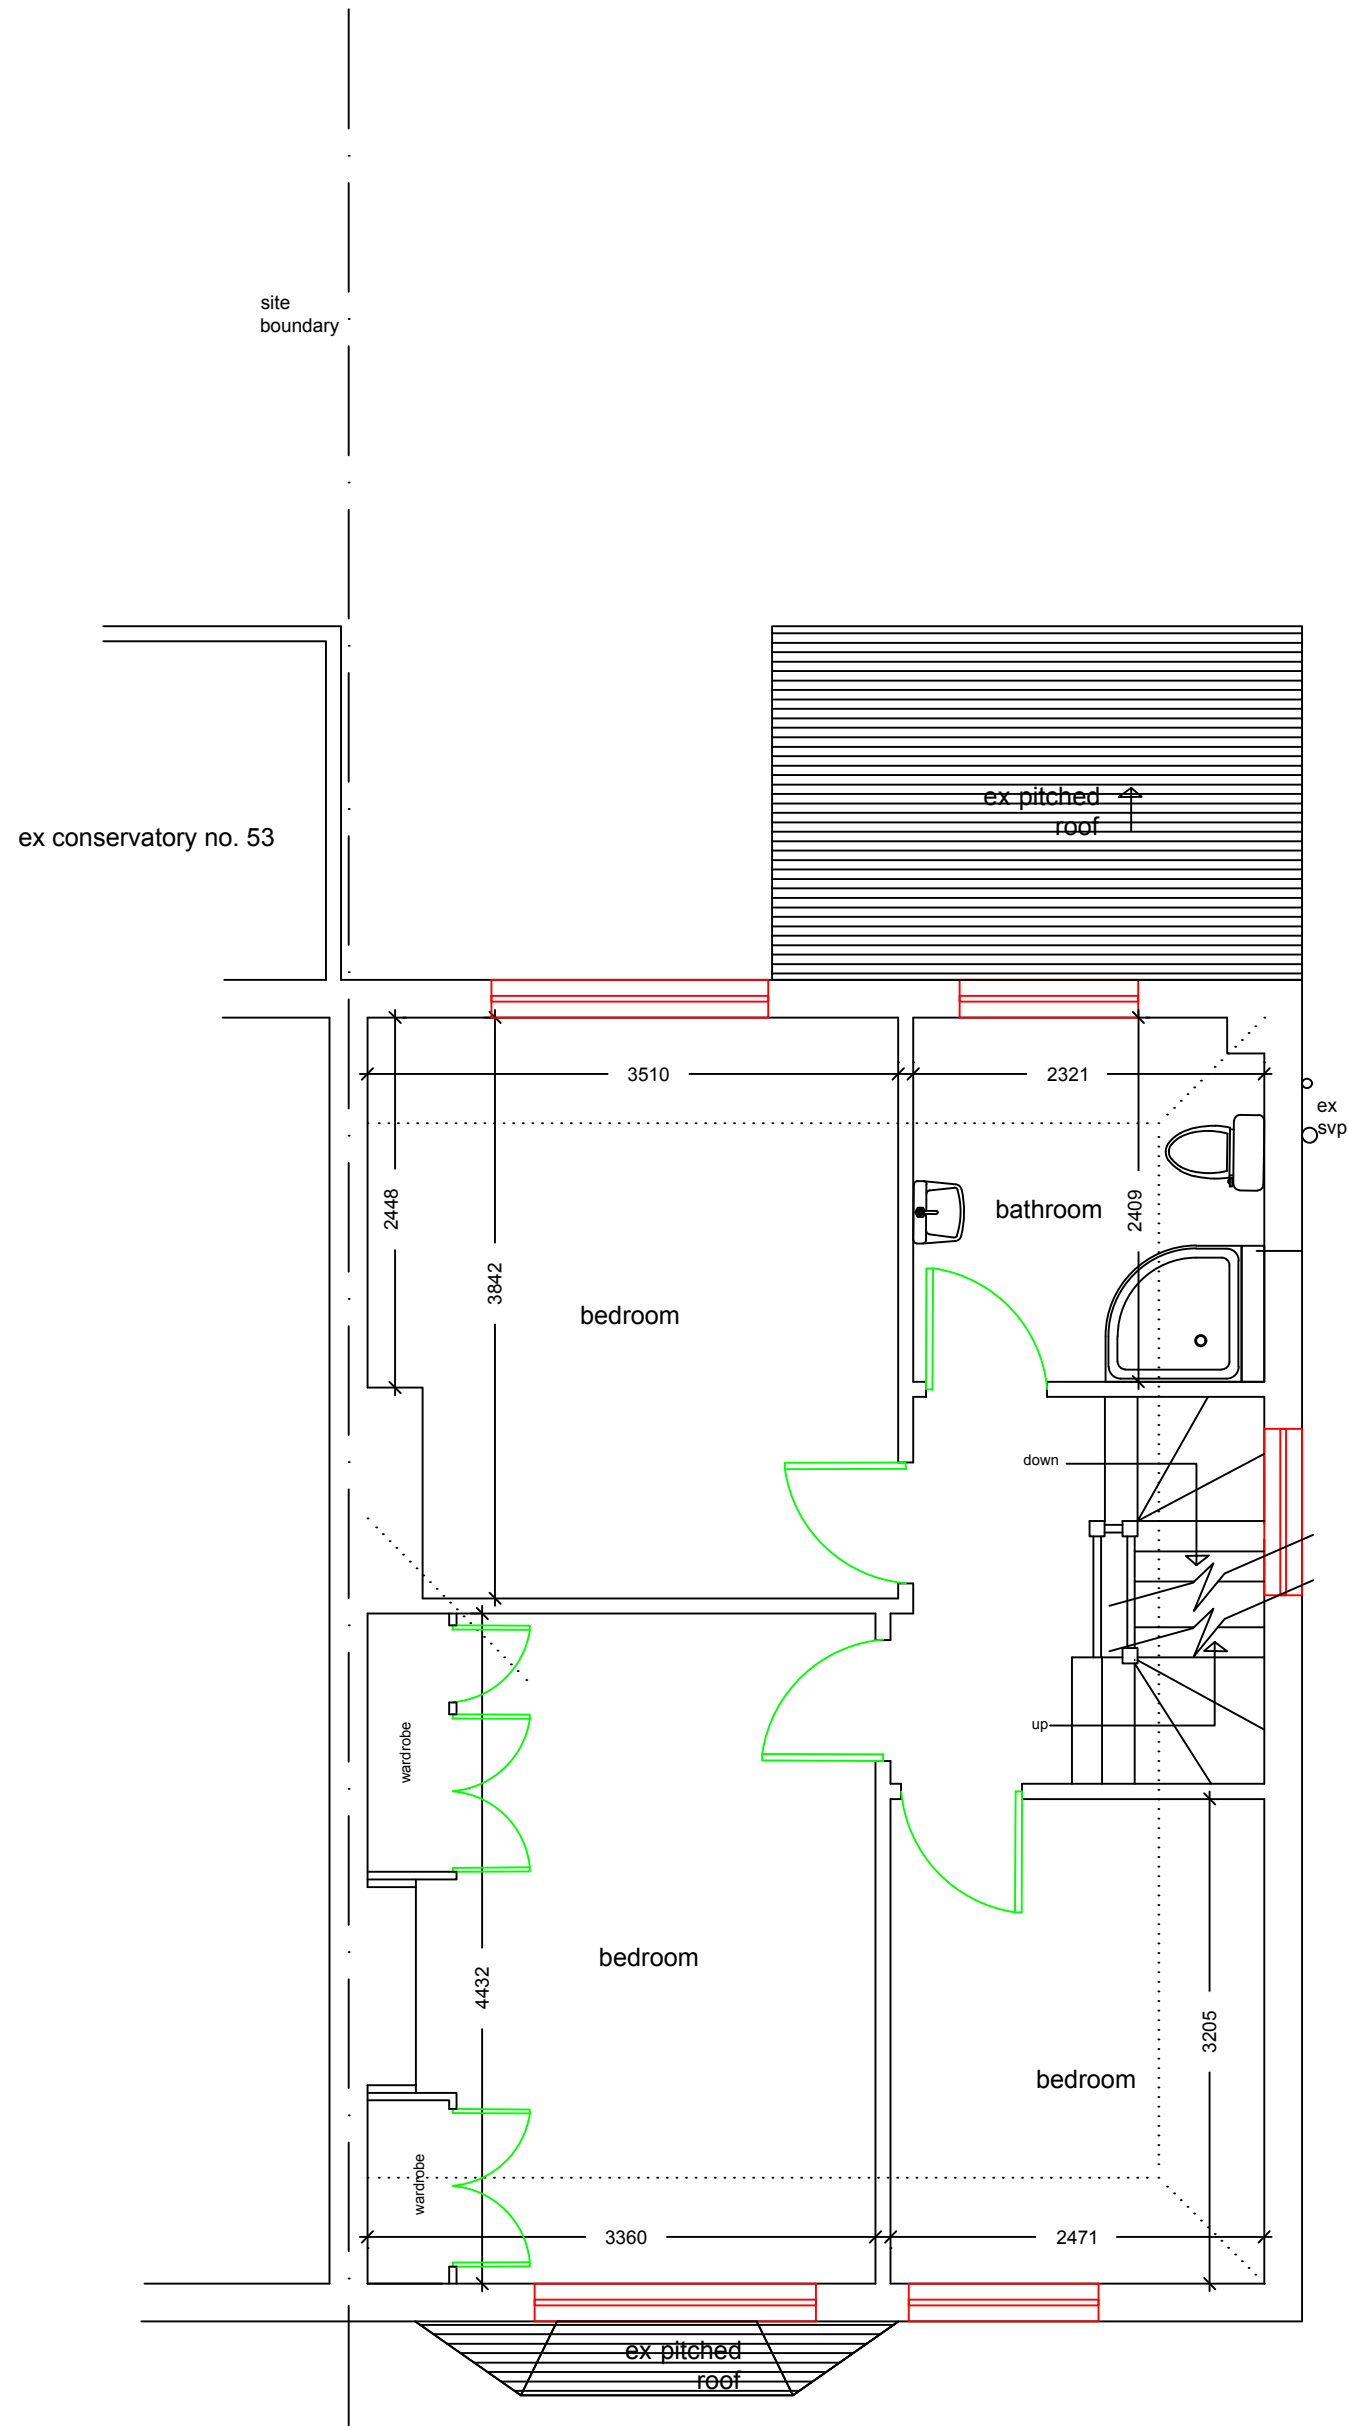

proposed first floor plan

1:50

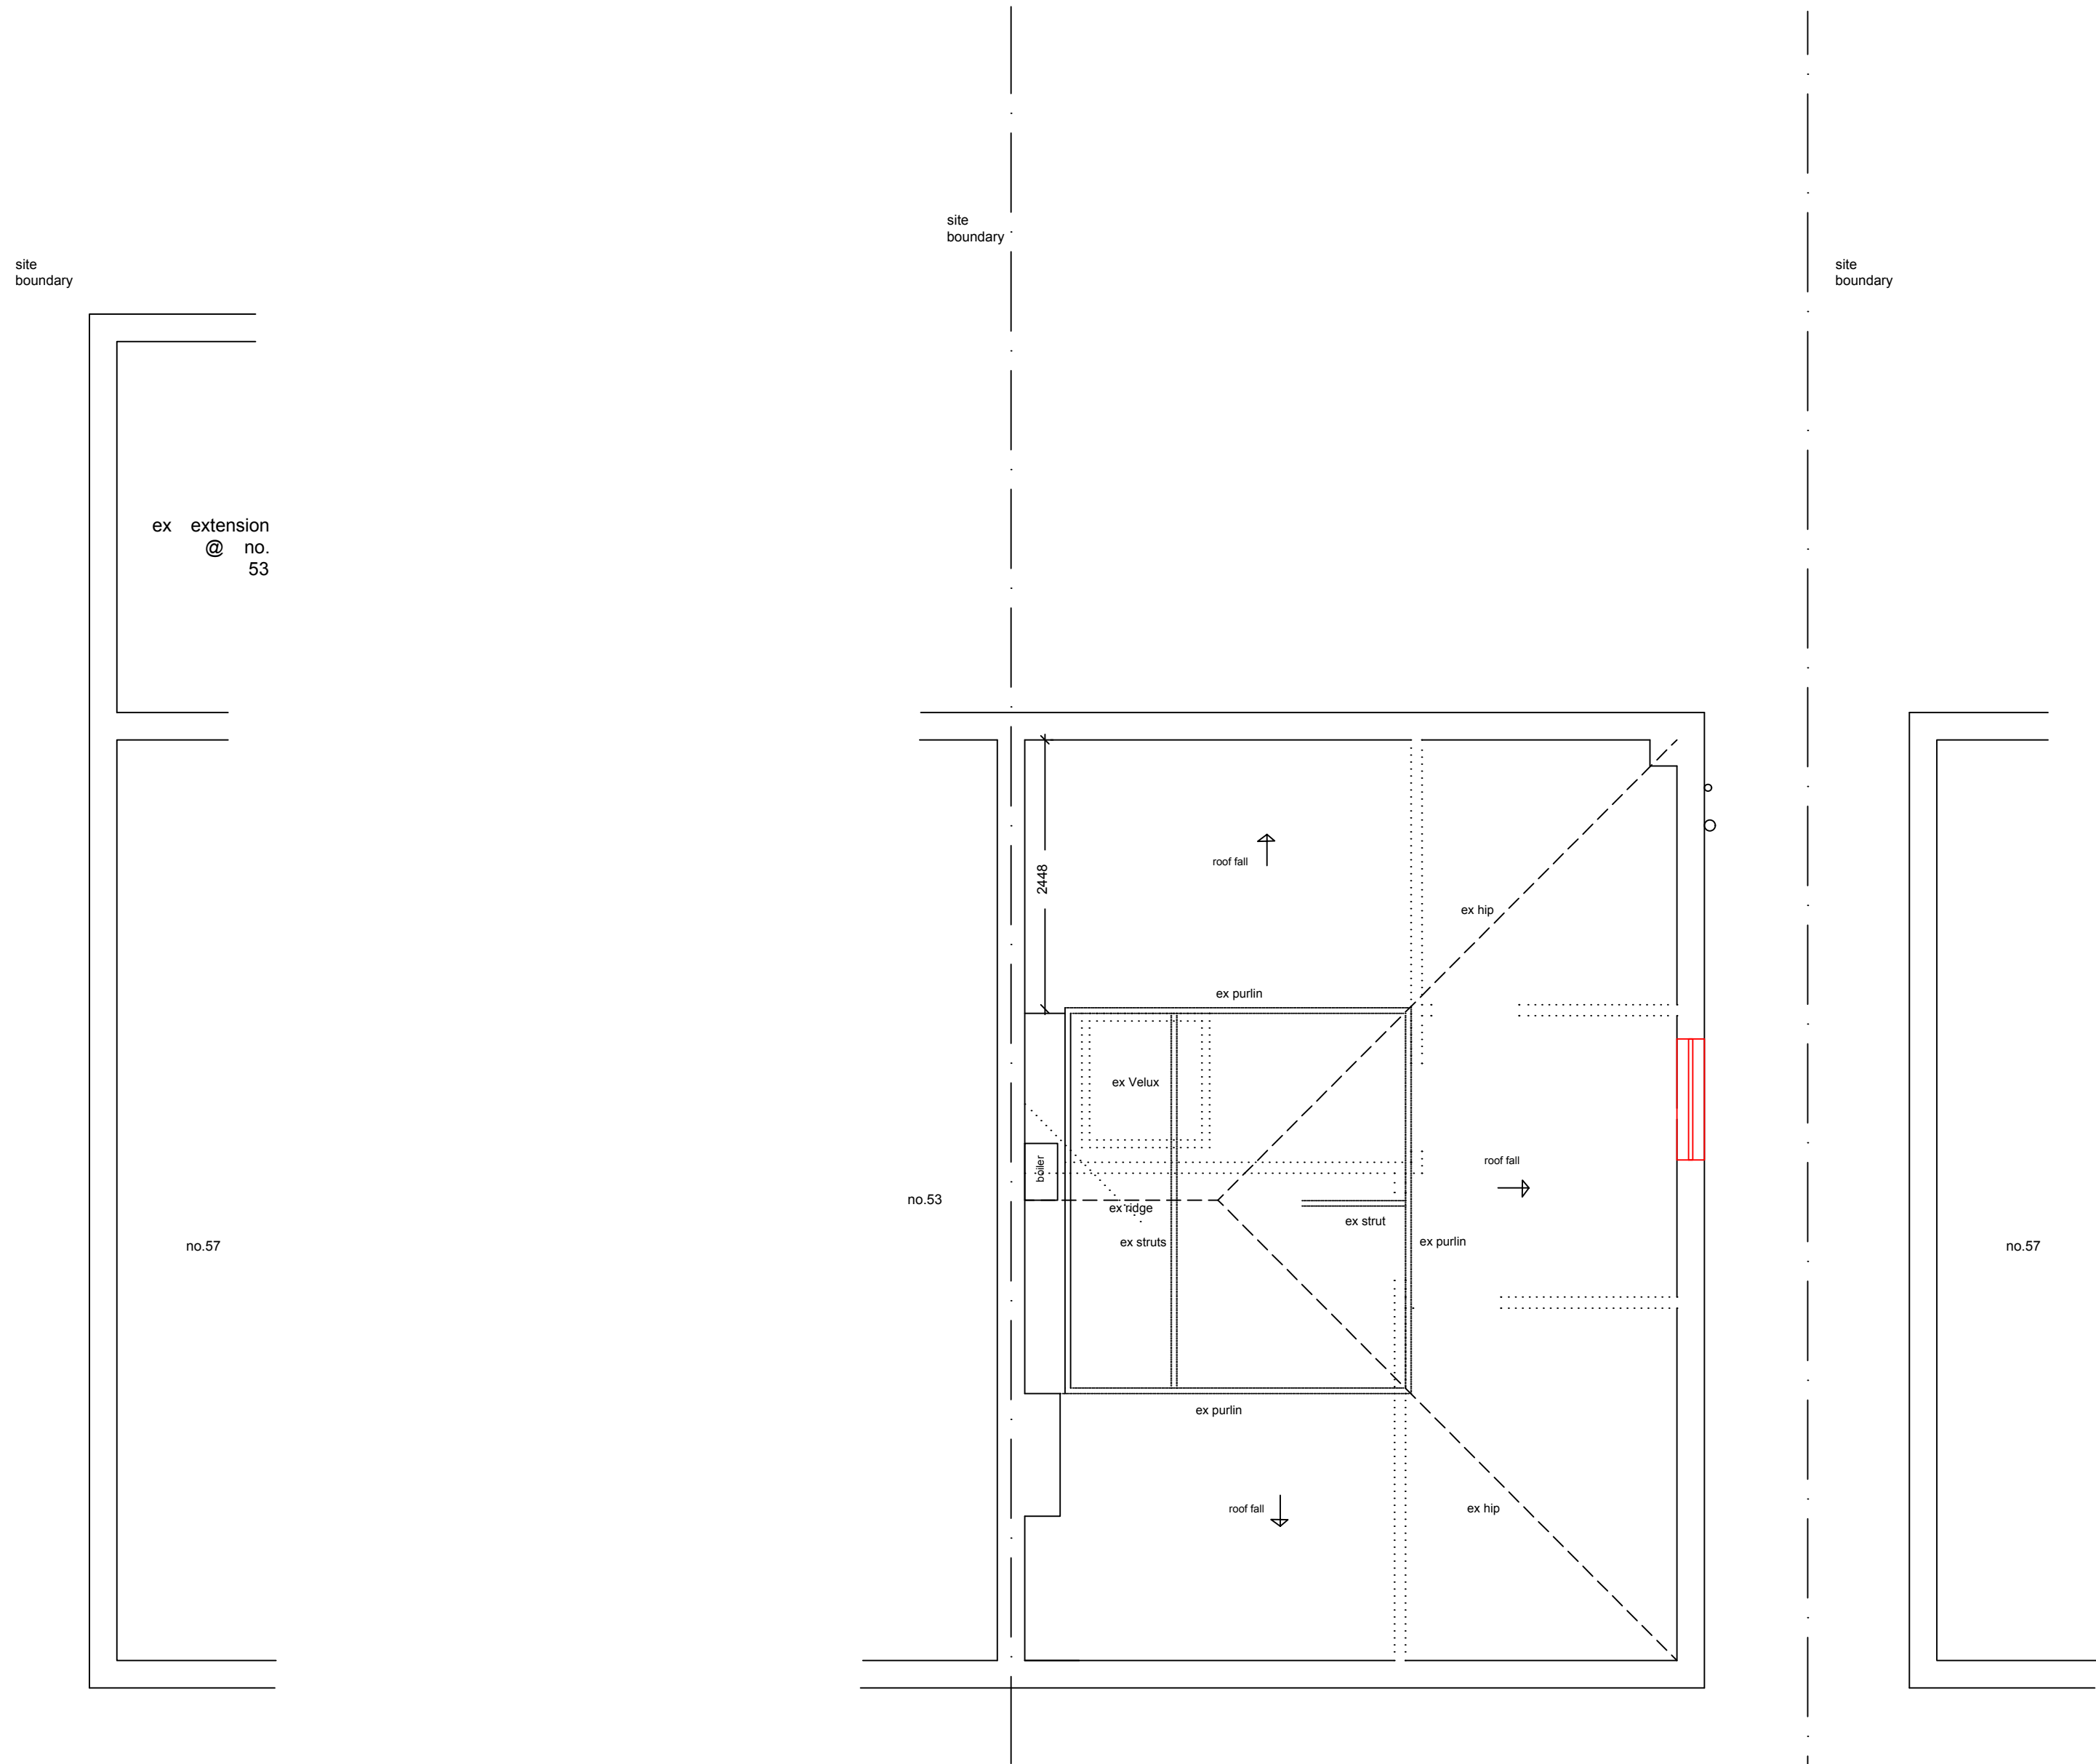

existing loft floor/roof plan

1:50

General Notes

	Drg. No. BAR/0703/PD	
No.	Revision/Issue	Date

Firm Name and Address

Middlesex & Herts

7 Elgin Drive
Northwood
Middlesex
HA6 2YR

01923 826280

Project Name and Address

Mr and Mrs Watson
55 Hallowell Road
Northwood
HA6 1DT

Project	loft conversion	Sheet
Date	07-01-22	02
Scale	1:50	