



A

23 Vyner Street
London E2 9DG
0203 770 9780
www.ackroydlowrie.com

Ackroyd
Lowrie

Issue		
No.	Date	Comment

Notes

DO NOT SCALE FROM THIS DRAWING.

DO NOT USE ANY AREAS INDICATED FOR EITHER VALUATION, PURCHASE SALE OR ANY OTHER FORM OF LEGALLY BINDING CONTRACT.

DO NOT REPRODUCE ANY PART OF THIS DRAWING WITHOUT PRIOR WRITTEN CONSENT. THIS DRAWING REMAINS THE COPYRIGHT OF ACKROYD LOWRIE LTD.

Key

N

0

10

20m

1:500

Project 787 - Waterdell Farm			Dwg Title Proposed Site Plan		
Client Basegold Property Ltd			Dwg No. 787-003b		
Date	Drawn	Checked	Scale	Current Stage	Issue
MAR 21	BH	KH	1:500	PLANNING	





**Ackroyd
Lowrie**
23 Vyner Street
London E2 9DG
0203 770 9780
www.ackroydlowrie.com

Issue		Notes	Key
No.	Date	Comment	

DO NOT SCALE FROM THIS DRAWING.

DO NOT USE ANY AREAS INDICATED FOR EITHER VALUATION, PURCHASE SALE OR ANY OTHER FORM OF LEGALLY BINDING CONTRACT.

DO NOT REPRODUCE ANY PART OF THIS DRAWING WITHOUT PRIOR WRITTEN CONSENT. THIS DRAWING REMAINS THE COPYRIGHT OF ACKROYD LOWRIE LTD.

N

0

1


5m

1:100

Project 787 - Waterdell Farm			Dwg Title Proposed Ground Floor Plan		
Client Basegold Property Ltd			Dwg No. 787-100b		
Date	Drawn	Checked	Scale	Current Stage	Issue
MAR 2021	BH	KH	1:100	PLANNING	P1




A 23 Vyner Street London E2 9DG 0203 770 9780 www.ackroydlowrie.com Ackroyd Lowrie	Issue		Notes		Key		Project			Dwg Title		
	No.	Date	Comment	DO NOT SCALE FROM THIS DRAWING. DO NOT USE ANY AREAS INDICATED FOR EITHER VALUATION, PURCHASE SALE OR ANY OTHER FORM OF LEGALLY BINDING CONTRACT. DO NOT REPRODUCE ANY PART OF THIS DRAWING WITHOUT PRIOR WRITTEN CONSENT. THIS DRAWING REMAINS THE COPYRIGHT OF ACKROYD LOWRIE LTD.	N 01 5m 1:100		787 - Waterdell Farm			Proposed First Floor Plan		
							Client			Dwg No.		
							Basegold Property Ltd			787-101b		
							Date	Drawn	Checked	Scale	Current Stage	Issue
							MAR 2021	BH	KH	1:100	PLANNING	P1

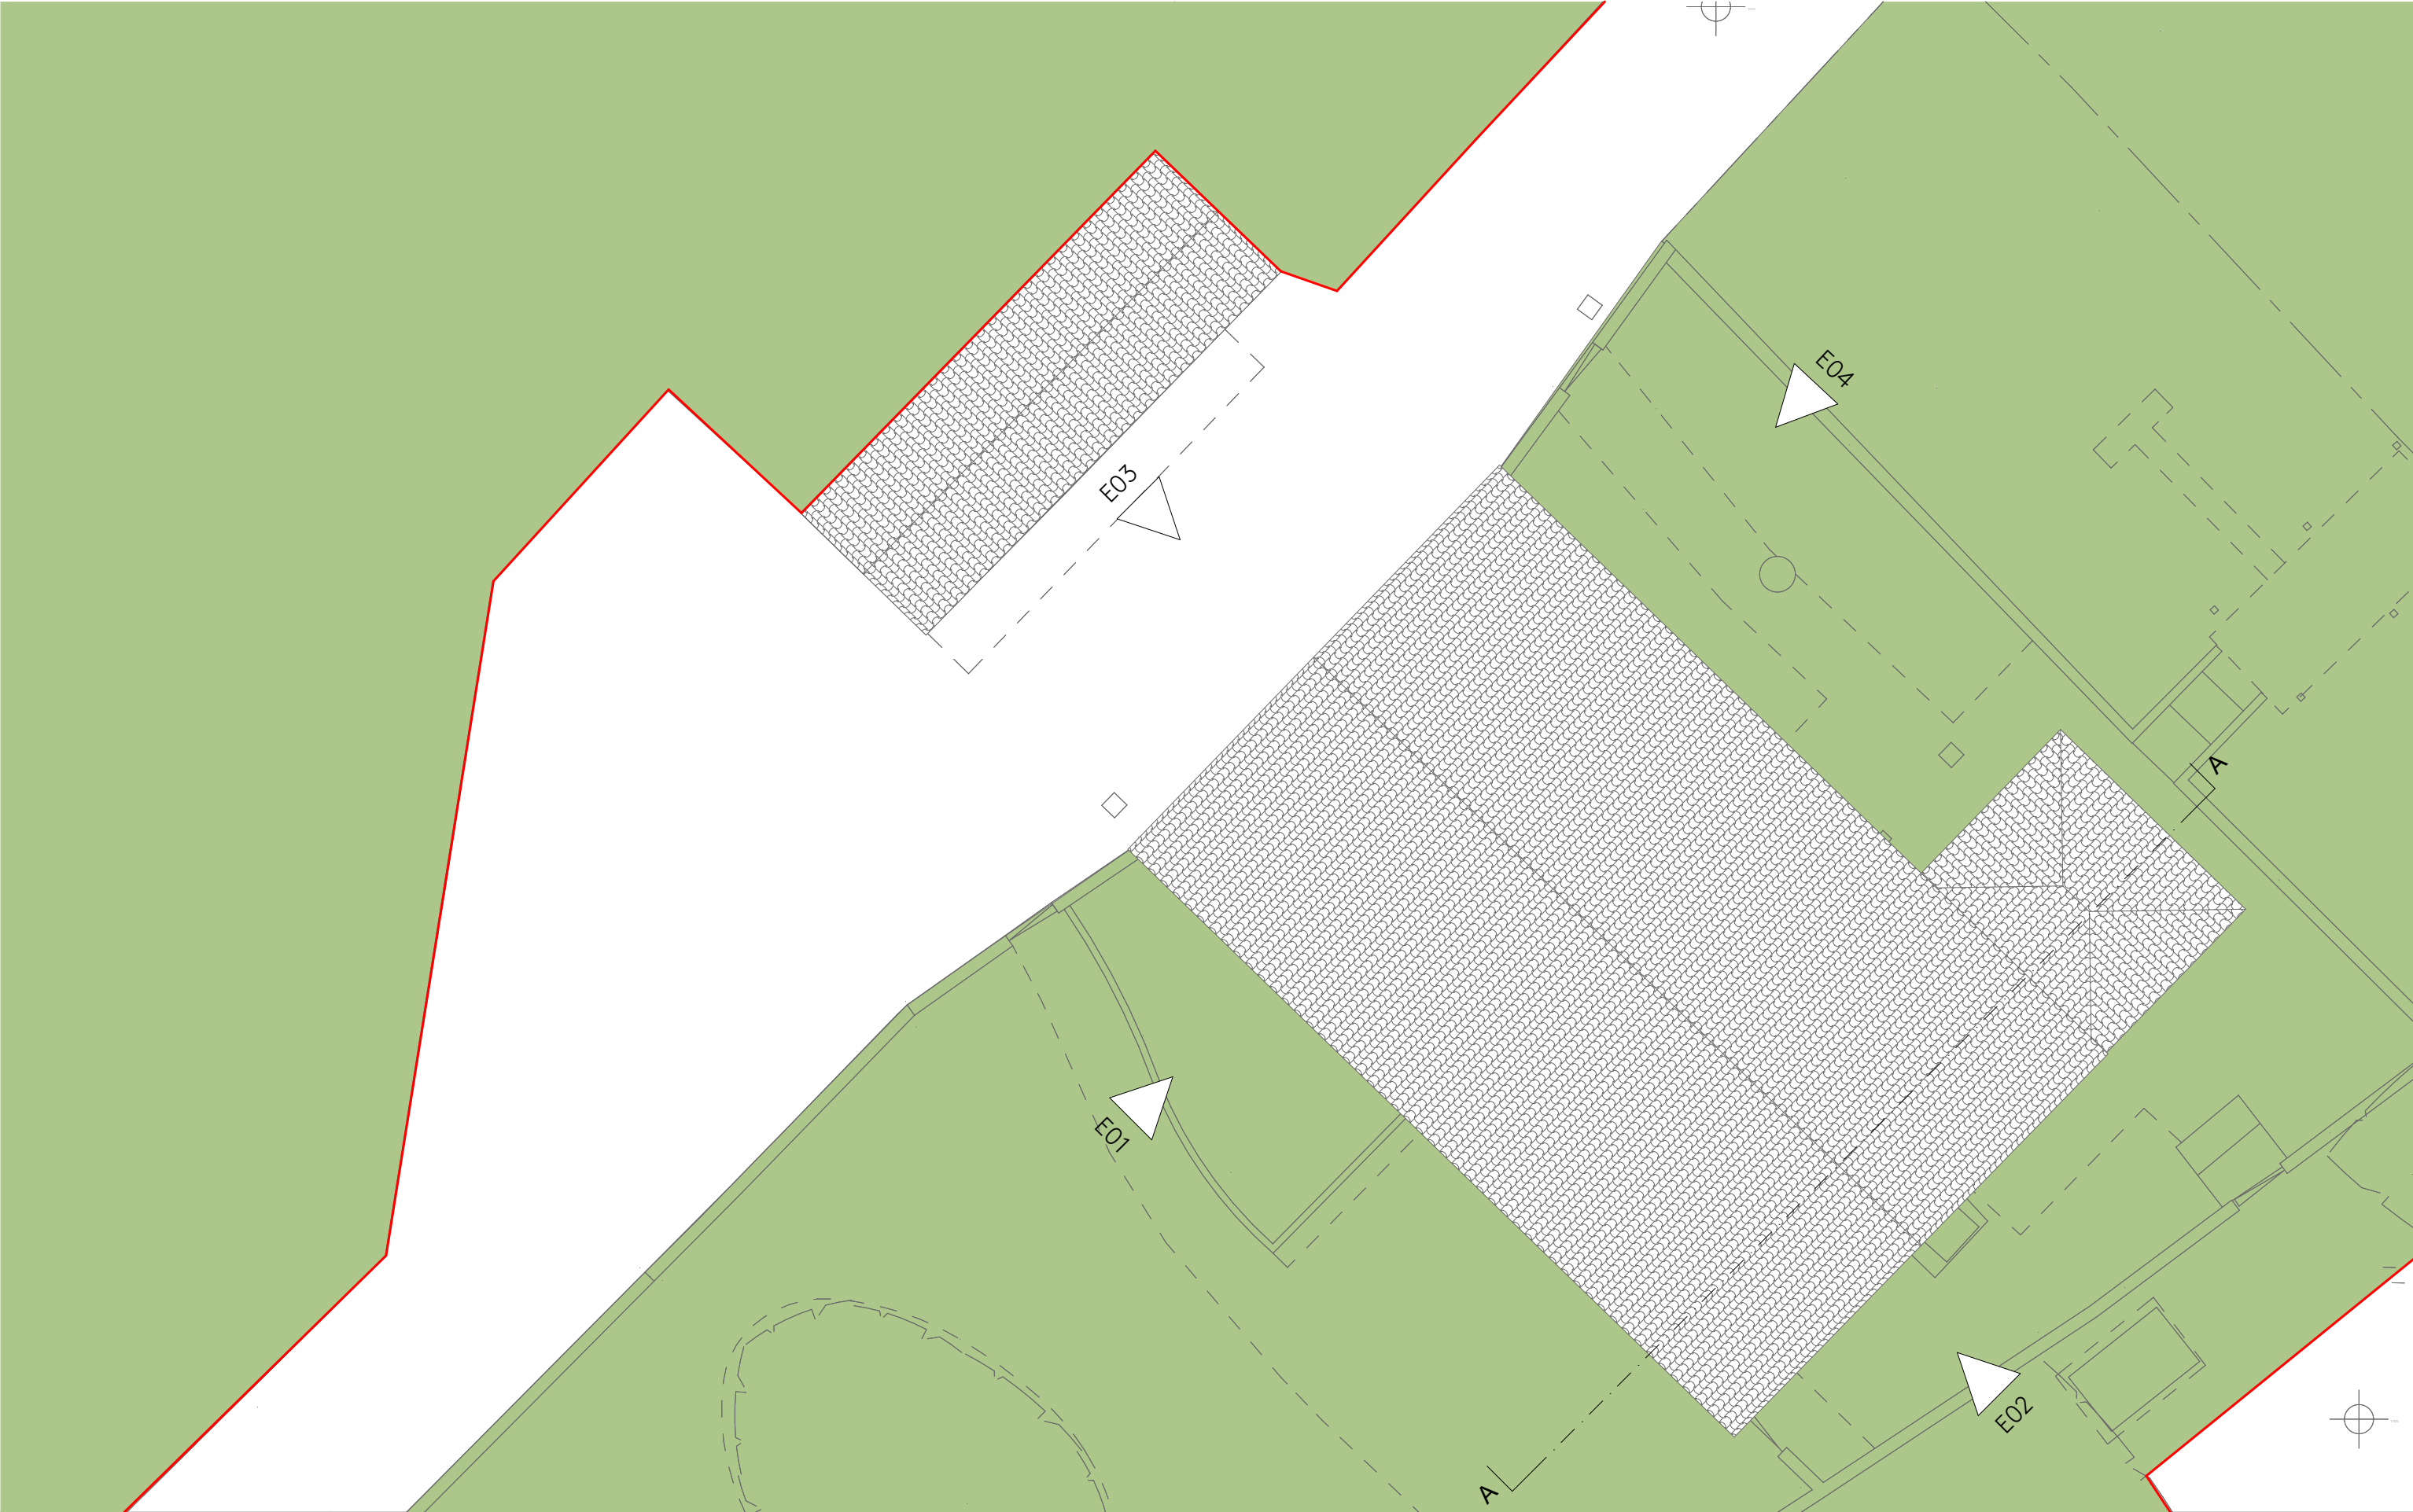

A 23 Vyner Street London E2 9DG 0203 770 9780 www.ackroydlowrie.com Ackroyd Lowrie	Issue		Notes		Key		Project			Dwg Title	
	No.	Date	Comment	DO NOT SCALE FROM THIS DRAWING. DO NOT USE ANY AREAS INDICATED FOR EITHER VALUATION, PURCHASE SALE OR ANY OTHER FORM OF LEGALLY BINDING CONTRACT. DO NOT REPRODUCE ANY PART OF THIS DRAWING WITHOUT PRIOR WRITTEN CONSENT. THIS DRAWING REMAINS THE COPYRIGHT OF ACKROYD LOWRIE LTD.	N 015m 1:100		787 - Waterdell Farm			Proposed Roof Plan	
							Client			Dwg No.	
							Basegold Property Ltd			787-102b	
							Date	Drawn	Checked	Scale	Current Stage
				MAR 2021	BH	KH	1:100	PLANNING			




E01 South-West Elevation (B) 1:100

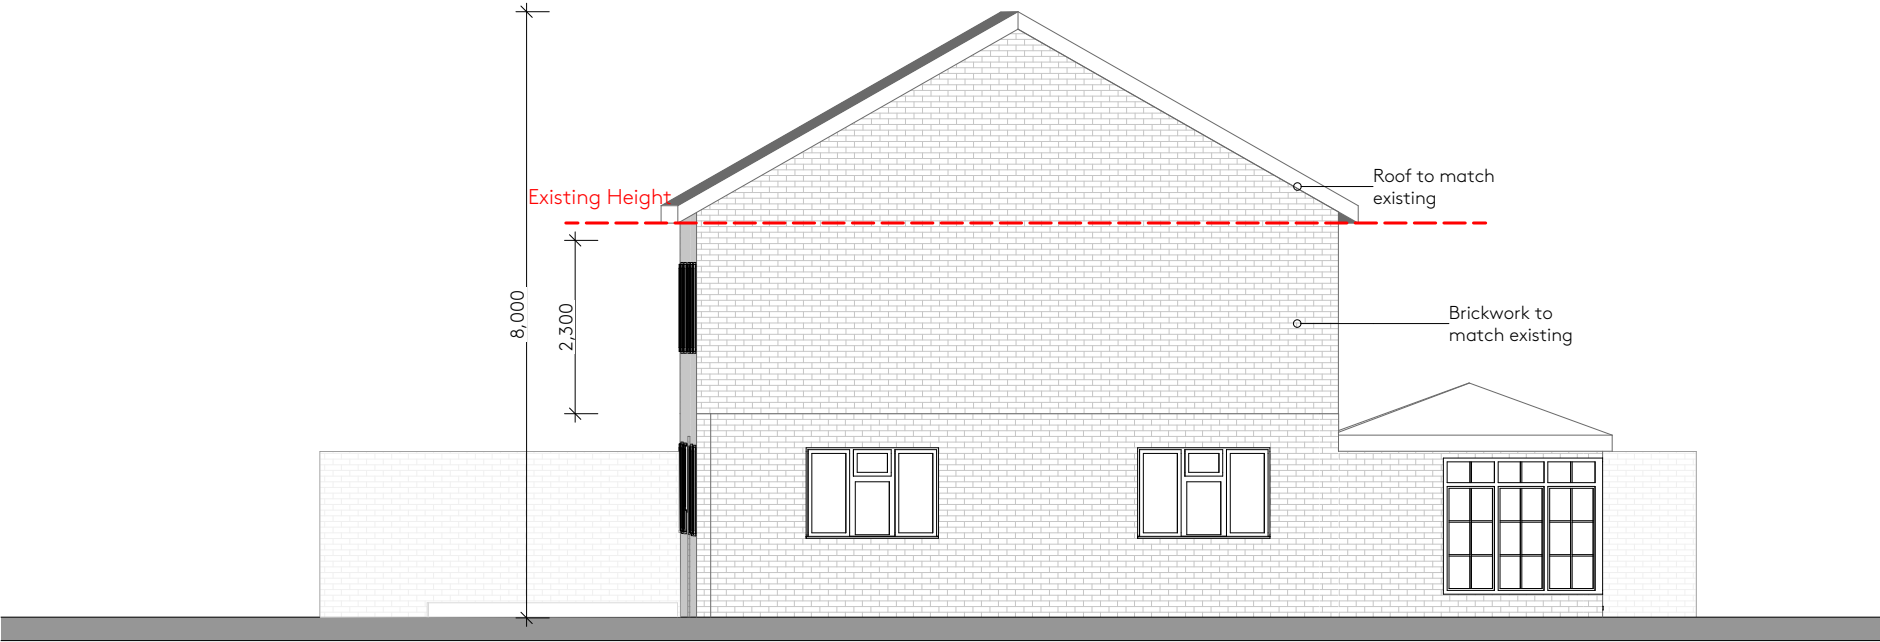

E02 South-East Elevation (B) 1:100


A Ackroyd Lowrie 23 Vyner Street London E2 9DG 0203 770 9780 www.ackroydlowrie.com	Issue		Notes		Key		Project		Dwg Title				
	No.	Date	Comment	DO NOT SCALE FROM THIS DRAWING.		01 5m 1:100		787 - Waterdell Farm		Proposed Elevation			
				DO NOT USE ANY AREAS INDICATED FOR EITHER VALUATION, PURCHASE SALE OR ANY OTHER FORM OF LEGALLY BINDING CONTRACT.				Client		Dwg No.			
				DO NOT REPRODUCE ANY PART OF THIS DRAWING WITHOUT PRIOR WRITTEN CONSENT. THIS DRAWING REMAINS THE COPYRIGHT OF ACKROYD LOWRIE LTD.				Basegold Property Ltd		787-110b			
								Date	Drawn	Checked	Scale	Current Stage	Issue
								MAR 2021	BH	KH	1:100	PLANNING	P1

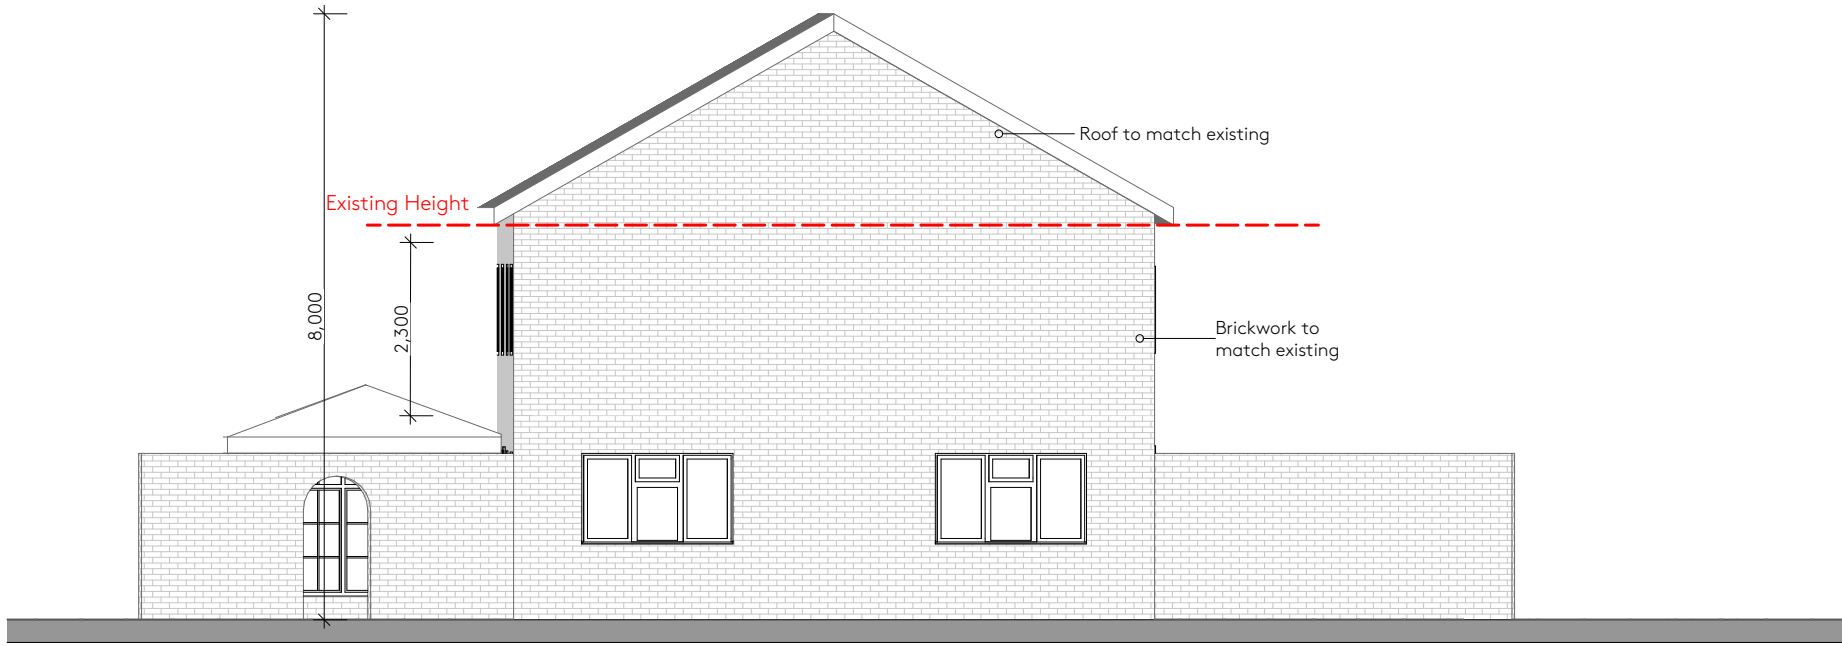

E03

North-West Elevation (B)

1:100

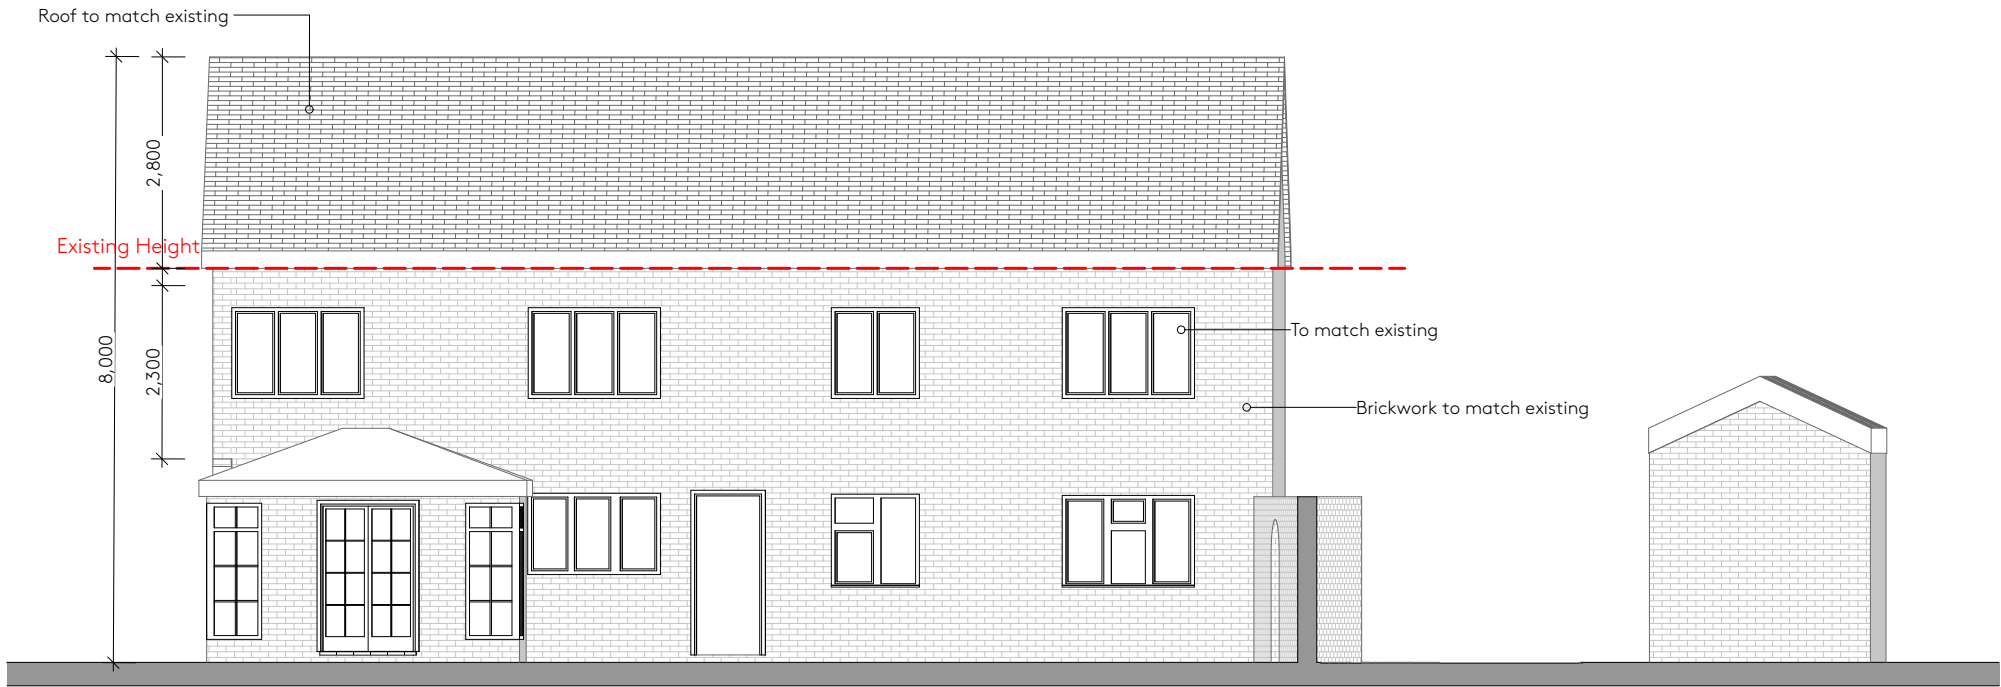



E04

North-East Elevation (B)

1:100

A Ackroyd Lowrie 23 Vyner Street London E2 9DG 0203 770 9780 www.ackroydlowrie.com	Issue		Notes		Key				Project		Dwg Title		
	No.	Date	Comment	DO NOT SCALE FROM THIS DRAWING. DO NOT USE ANY AREAS INDICATED FOR EITHER VALUATION, PURCHASE SALE OR ANY OTHER FORM OF LEGALLY BINDING CONTRACT. DO NOT REPRODUCE ANY PART OF THIS DRAWING WITHOUT PRIOR WRITTEN CONSENT. THIS DRAWING REMAINS THE COPYRIGHT OF ACKROYD LOWRIE LTD.			015m 1:100	787 - Waterdell Farm		Proposed Elevation			
								Client		Dwg No.			
								Basegold Property Ltd		787-111b			
								Date	Drawn	Checked	Scale	Current Stage	Issue
								MAR 2021	BH	KH	1:100	PLANNING	P1

 

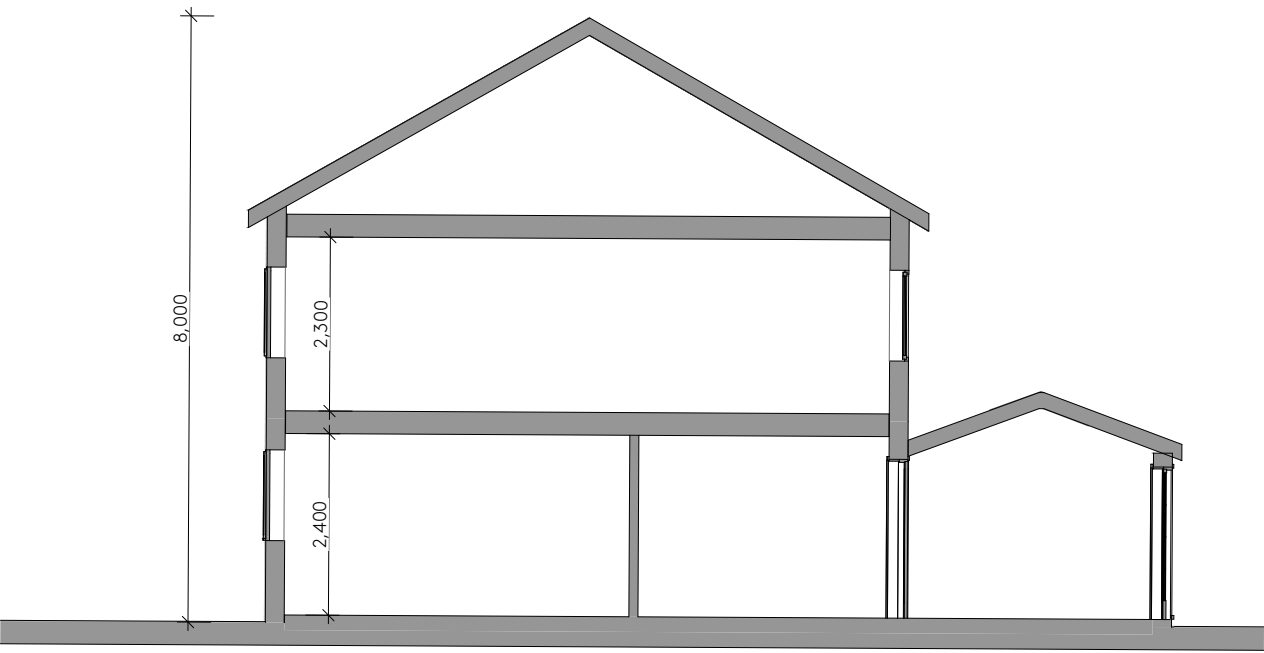

A Ackroyd Lowrie 23 Vyner Street London E2 9DG 0203 770 9780 www.ackroydlowrie.com	Issue		Notes		Key				Project		Dwg Title			
	No.	Date	Comment	DO NOT SCALE FROM THIS DRAWING.		015 1:100 5m				787 - Waterdell Farm		Proposed Section AA		
				DO NOT USE ANY AREAS INDICATED FOR EITHER VALUATION, PURCHASE SALE OR ANY OTHER FORM OF LEGALLY BINDING CONTRACT.				Client		Dwg No.				
				DO NOT REPRODUCE ANY PART OF THIS DRAWING WITHOUT PRIOR WRITTEN CONSENT. THIS DRAWING REMAINS THE COPYRIGHT OF ACKROYD LOWRIE LTD.				Basegold Property Ltd		787-120b				
								Date		Drawn	Checked	Scale	Current Stage	Issue
								MAR 2021		BH	KH	1:100	PLANNING	