





**Ackroyd
Lowrie**

23 Vyner Street
London E2 9DG
0203 770 9780
www.ackroydlowrie.com

Issue		Notes	Key
No.	Date	Comment	

DO NOT USE ANY AREAS INDICATED FOR EITHER VALUATION, PURCHASE SALE OR ANY OTHER FORM OF LEGALLY BINDING CONTRACT.

DO NOT REPRODUCE ANY PART OF THIS DRAWING WITHOUT PRIOR WRITTEN CONSENT. THIS DRAWING REMAINS THE COPYRIGHT OF ACKROYD LOWRIE LTD.

N




0510m




1:200

Project 787 - Waterdell Farm			Dwg Title Proposed Ground Floor Plan		
Client Basegold Property Ltd			Dwg No. 787-100		
Date	Drawn	Checked	Scale	Current Stage	Issue
MAR 2021	BH	KH	1:100	PLANNING	P1

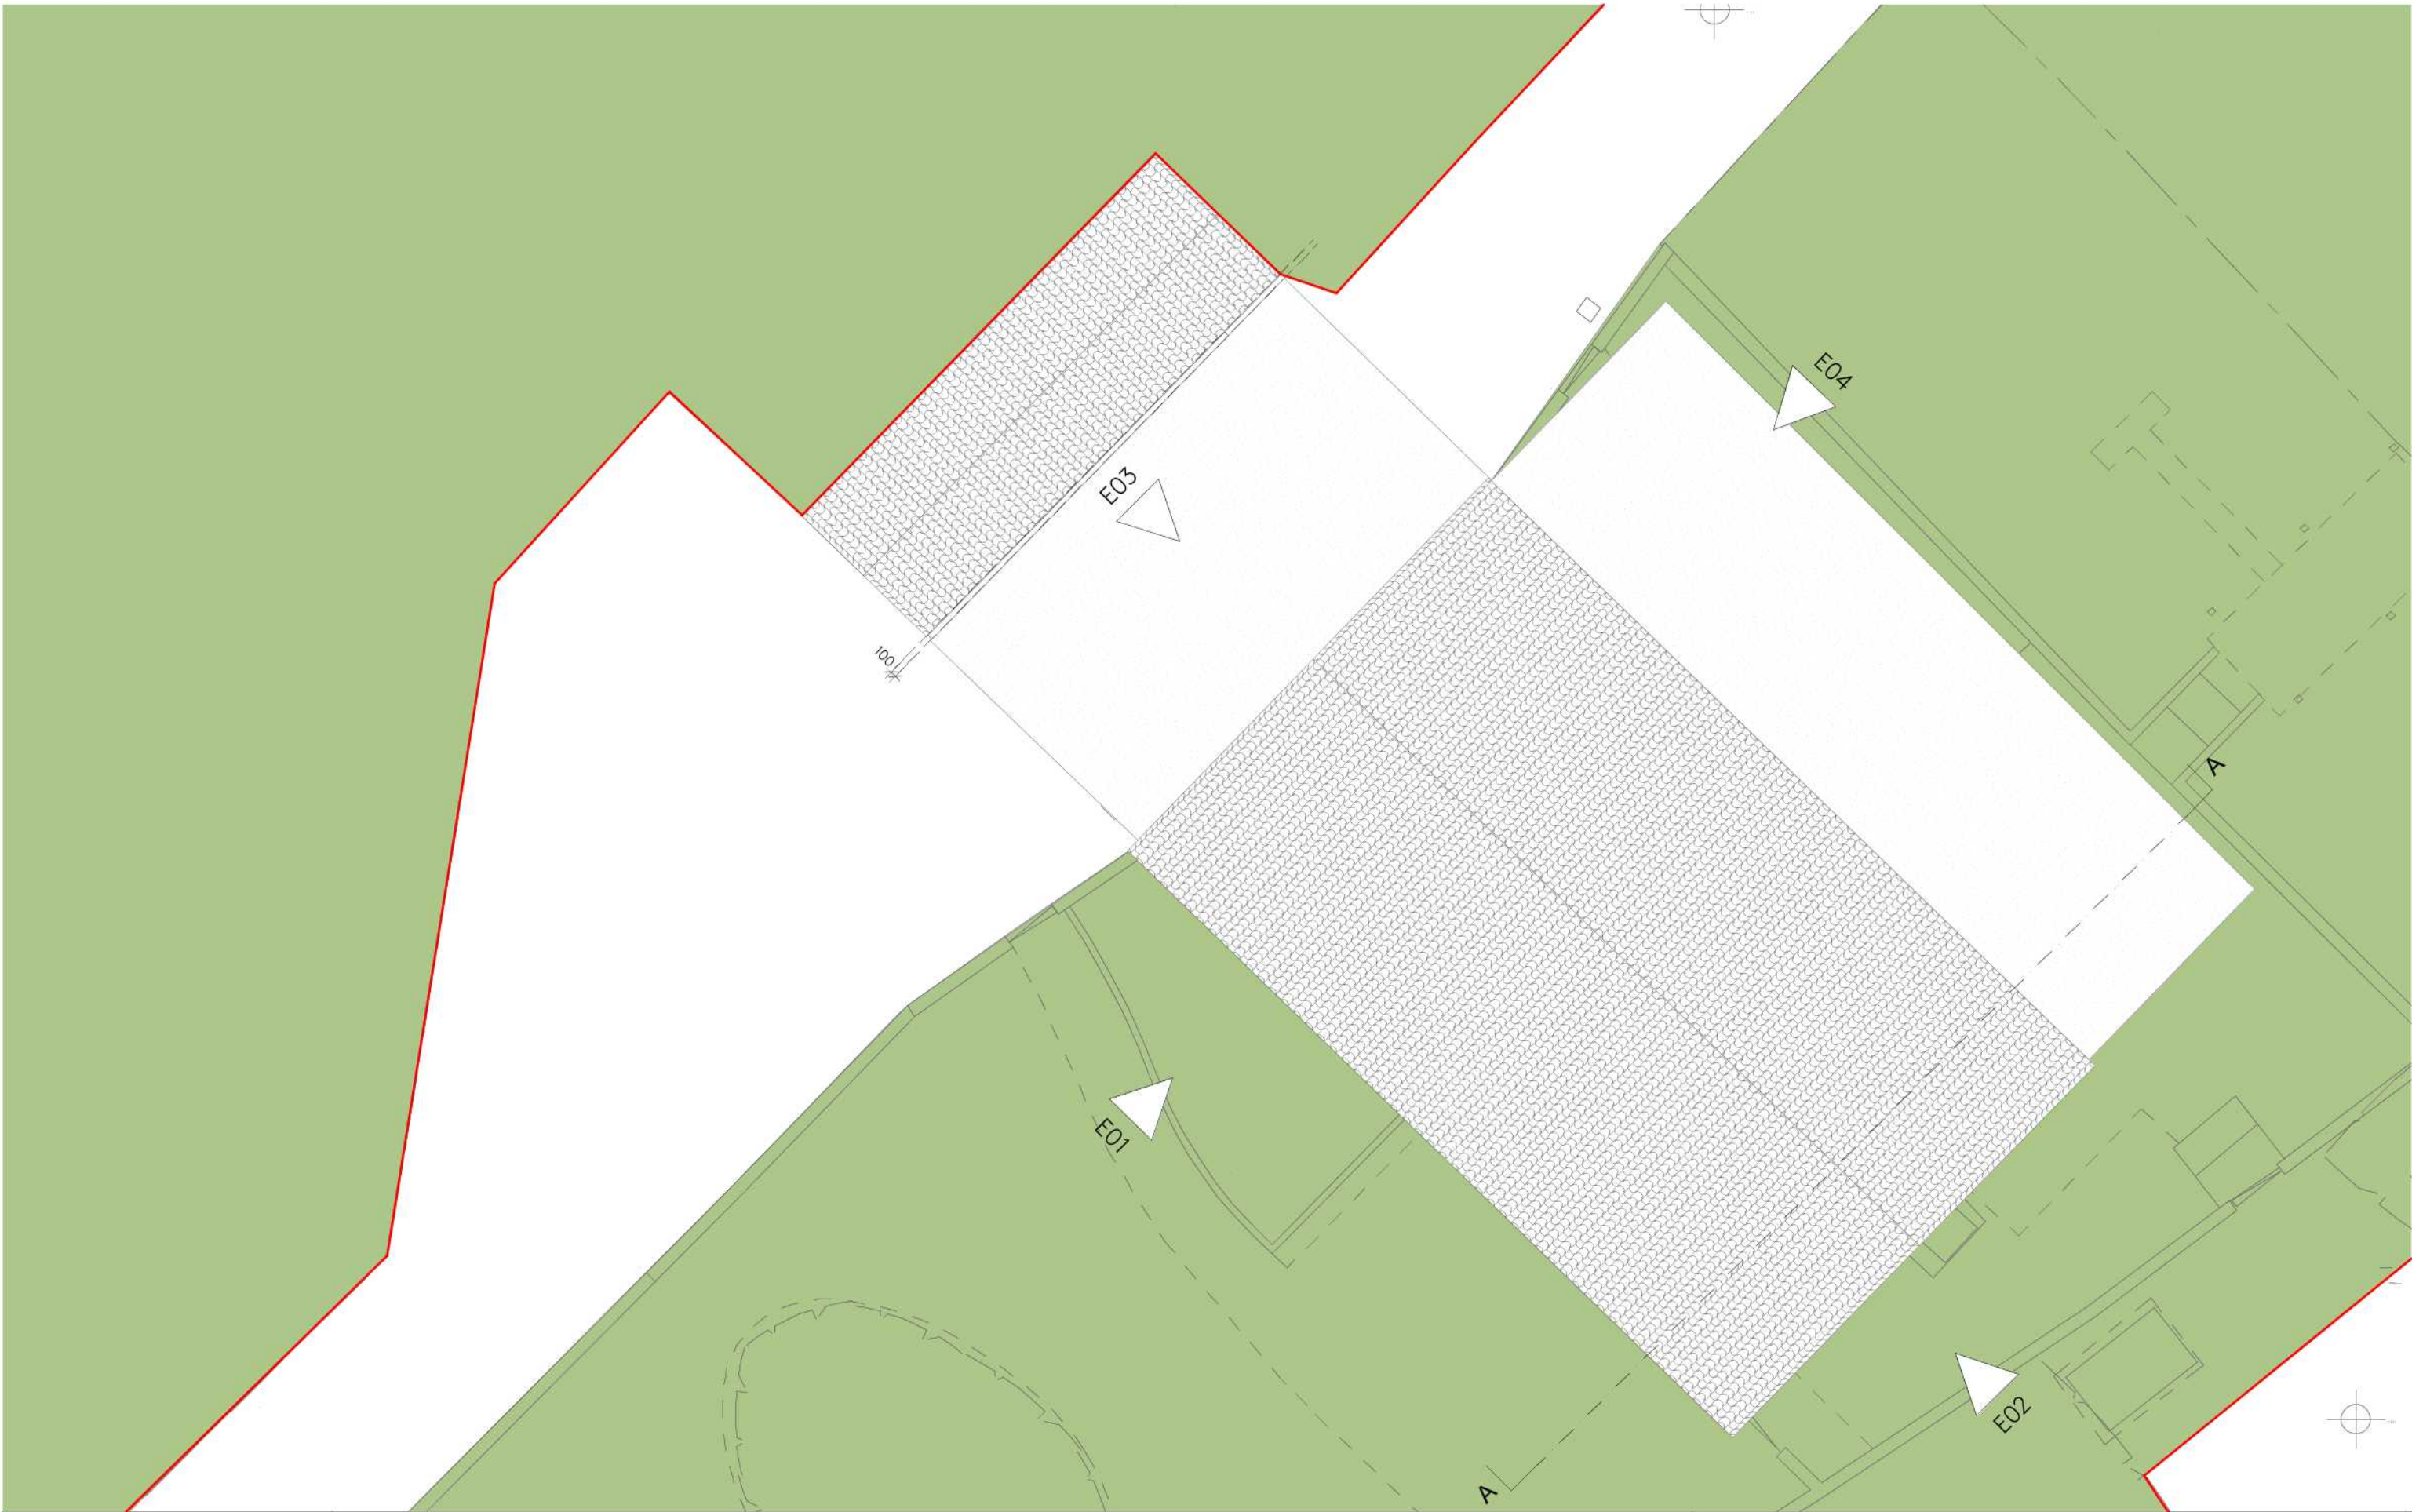


A 23 Vyner Street London E2 9DG 0203 770 9780 www.ackroydlowrie.com Ackroyd Lowrie	Issue		Notes		Key		Project			Dwg Title		
	No.	Date	Comment	DO NOT USE ANY AREAS INDICATED FOR EITHER VALUATION, PURCHASE SALE OR ANY OTHER FORM OF LEGALLY BINDING CONTRACT. DO NOT REPRODUCE ANY PART OF THIS DRAWING WITHOUT PRIOR WRITTEN CONSENT. THIS DRAWING REMAINS THE COPYRIGHT OF ACKROYD LOWRIE LTD.	N 0 1 5m 1:100		787 - Waterdell Farm			Proposed Roof Plan		
							Client			Dwg No.		
							Basegold Property Ltd			787-101		
							Date	Drawn	Checked	Scale	Current Stage	Issue
							Month 2020	BH	KH	1:100	PLANNING	P1

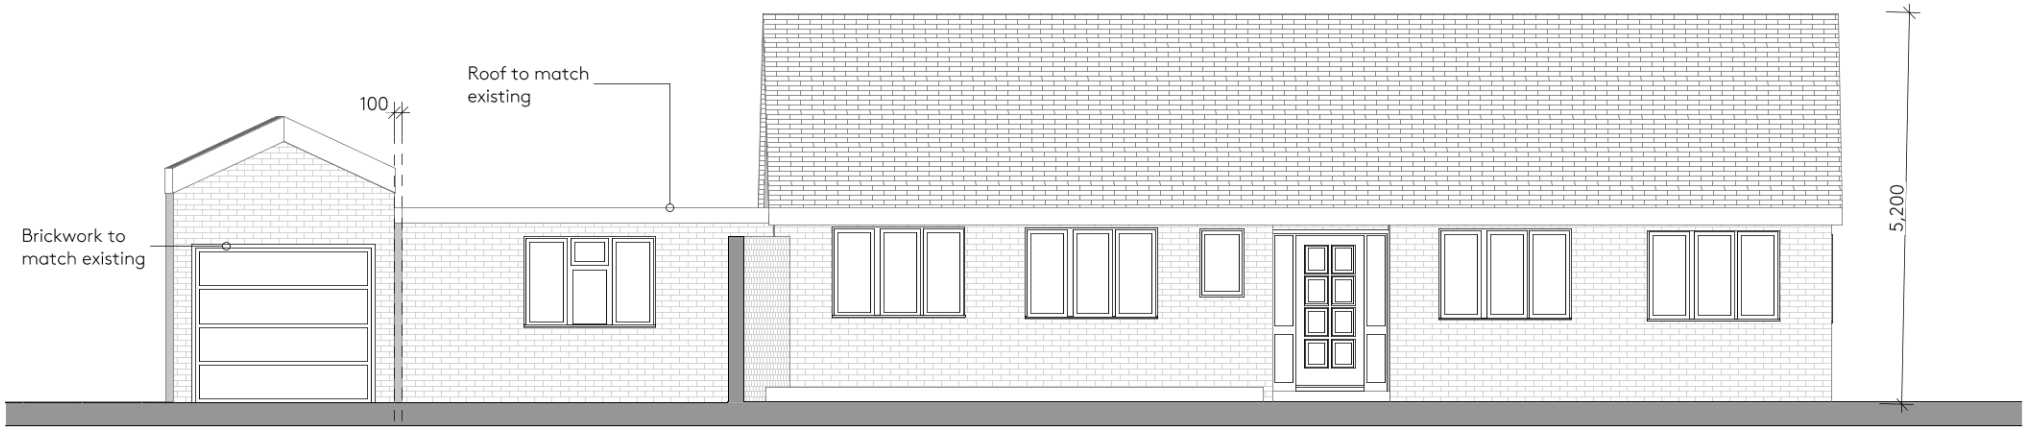

E01

South-West Elevation


1:100

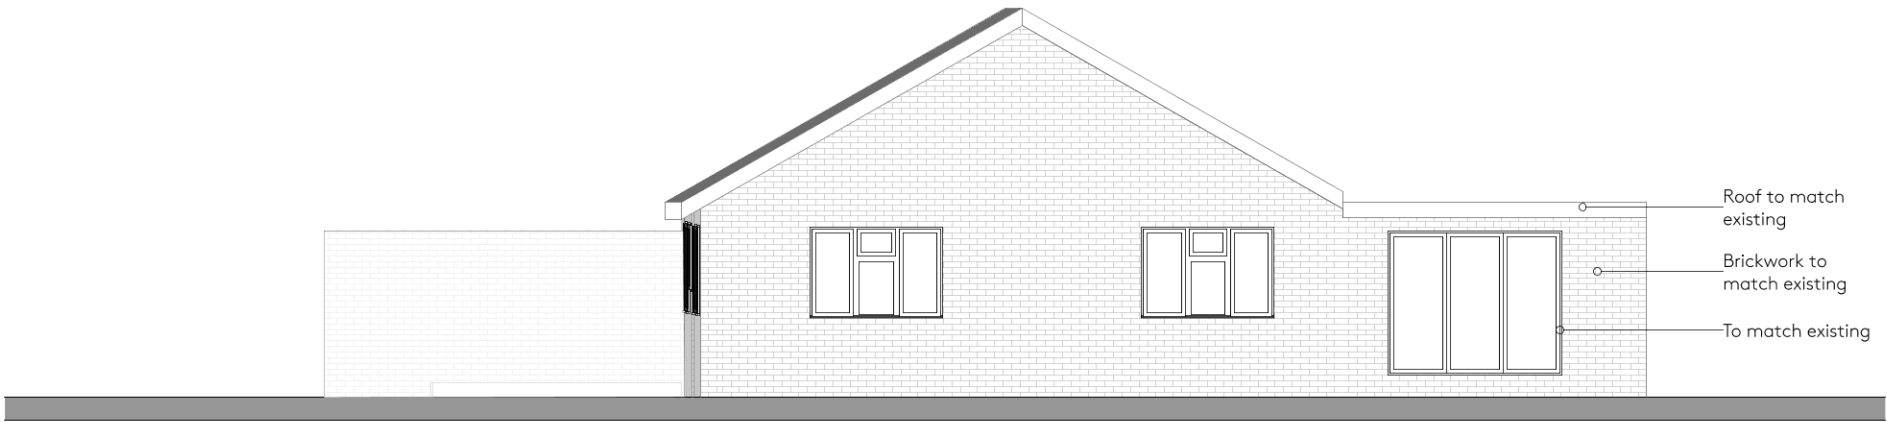

E02

South-East Elevation


1:100

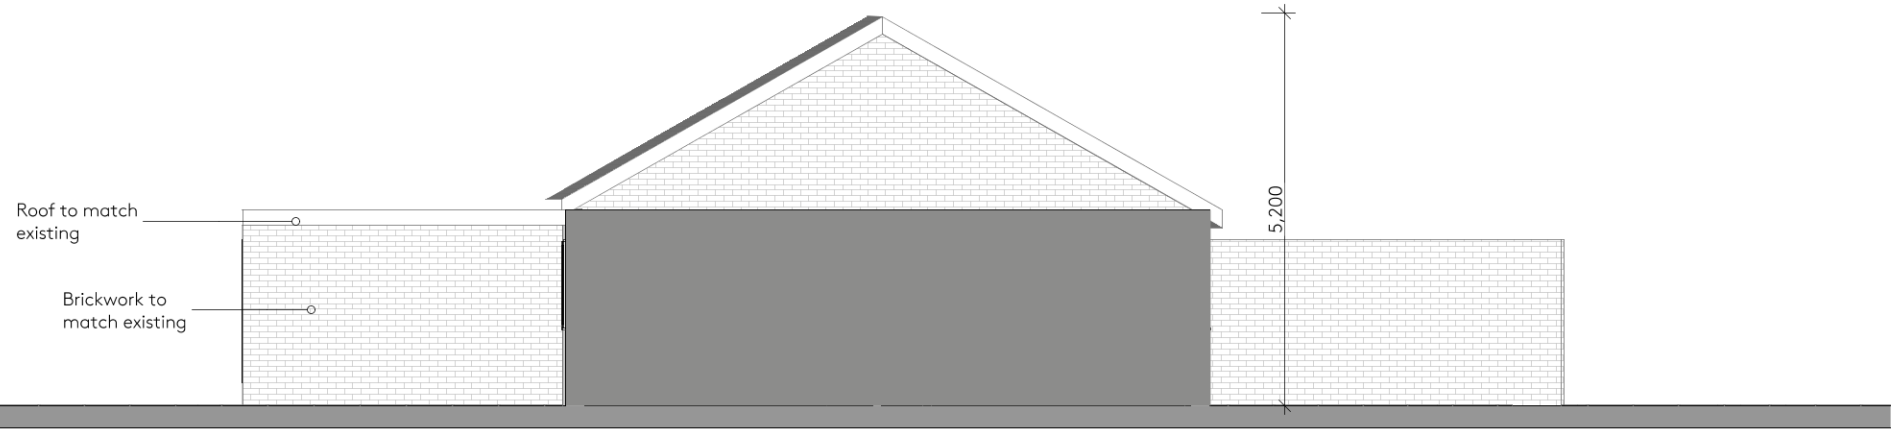

E03

North-West Elevation

1:100

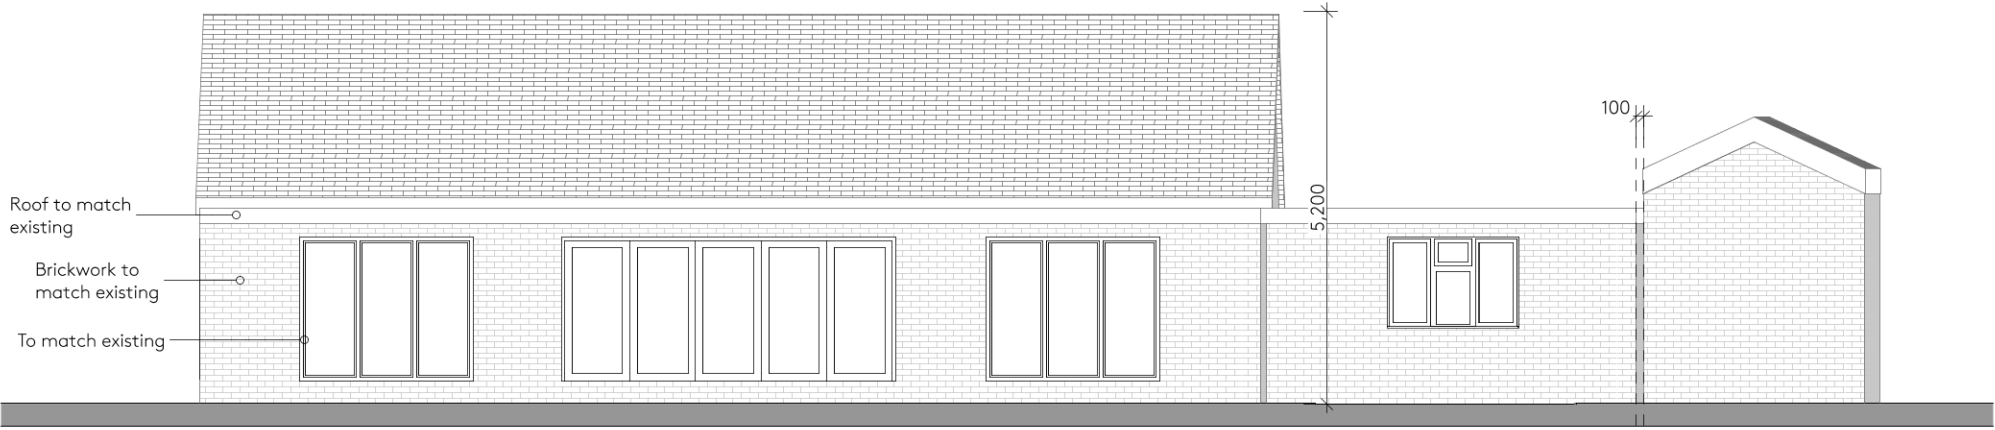

E04

North-East Elevation

1:100

A Ackroyd Lowrie 23 Vyner Street London E2 9DG 0203 770 9780 www.ackroydlowrie.com	Issue		Notes		Key		Project		Dwg Title			
	No.	Date	Comment	DO NOT USE ANY AREAS INDICATED FOR EITHER VALUATION, PURCHASE SALE OR ANY OTHER FORM OF LEGALLY BINDING CONTRACT. DO NOT REPRODUCE ANY PART OF THIS DRAWING WITHOUT PRIOR WRITTEN CONSENT. THIS DRAWING REMAINS THE COPYRIGHT OF ACKROYD LOWRIE LTD.	015m 1:100		787 - Waterdell Farm		Proposed Elevation			
							Client		Dwg No.			
							Basegold Property Ltd		787-111			
							Date	Drawn	Checked	Scale	Current Stage	Issue
							MAR 2021	BH	KH	1:100	PLANNING	P1

