



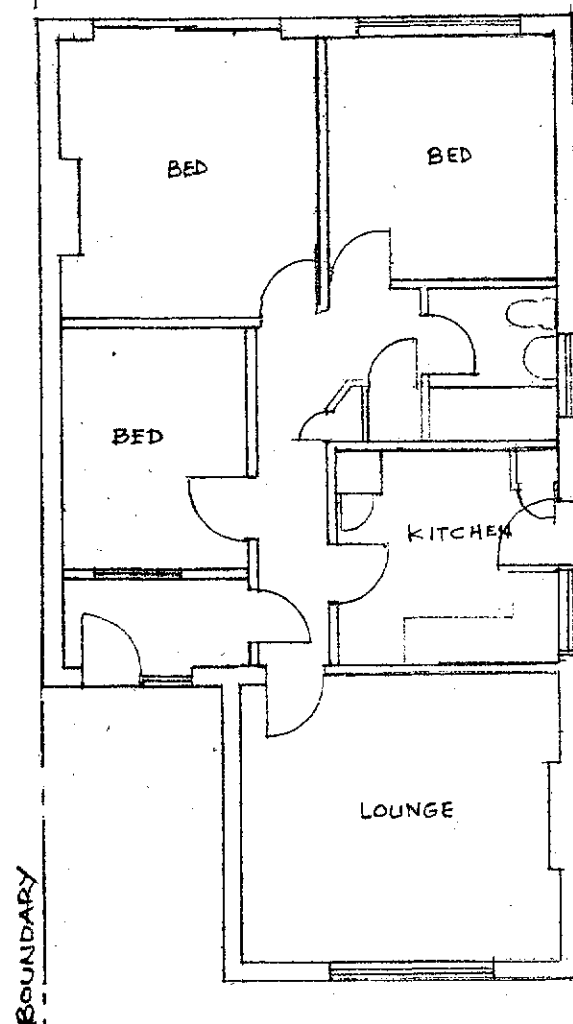


EXISTING GROUND FLOOR

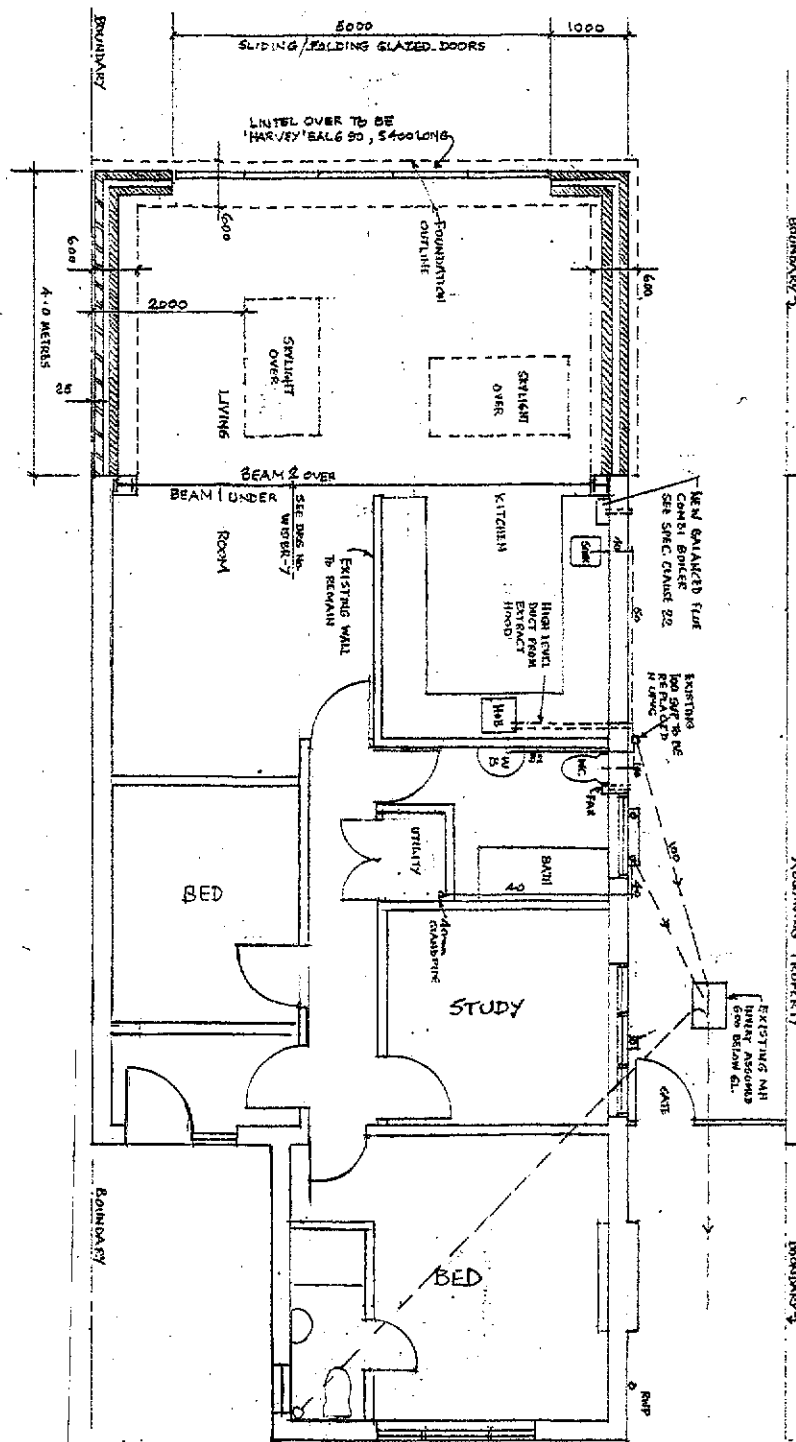

PROPOSED GROUND FLOOR

NOTE: THE EXTERNAL FINISHES TO THE PROPOSED REAR EXTENSION ARE TO MATCH THOSE OF THE EXISTING HOUSE. THE ROOF TO THE EXTENSION IS TO BE FINISHED IN GREY ROOFING FELT.

This drawing is part of a set of drawings which must be read together. No work is to be started without all relevant local authority written approvals.

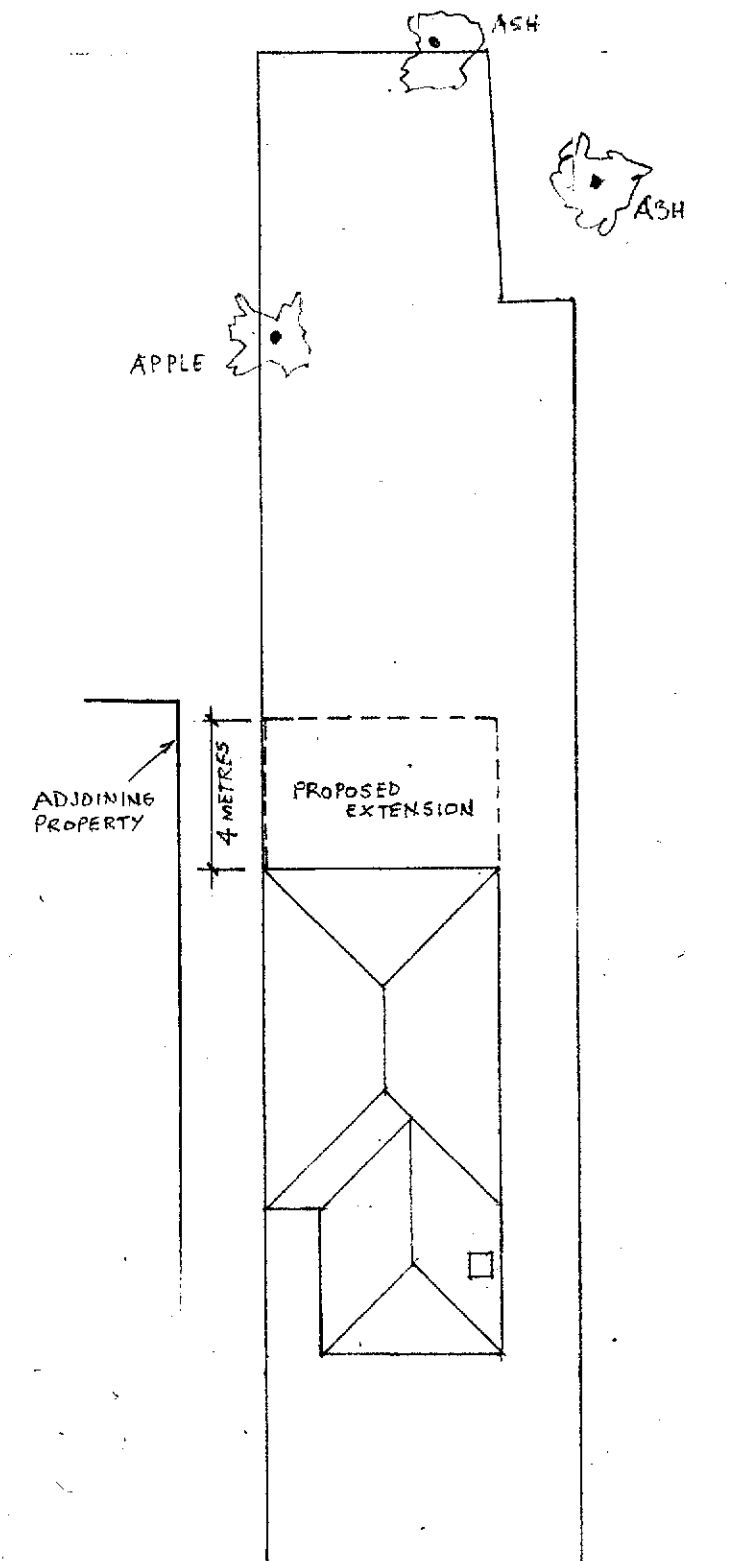

WOODFORD CRESCENT

PLOT & ROOF PLAN

SCALE 1:200

0 1 2 3 4 5 6 7 8 9 10
SCALE IN METRES 1:100 at A3 paper size

J DRIVER ASSOCIATES

Surveyors, Architectural Consultants &
Chartered Structural Engineers

24 Gerard Rd, Harrow, Middlesex HA1 2NE
Tel: 020 8907 3969
Fax: 020 8907 3969
Mob: 07980 692 064
E-mail:
jdriverassociates@yahoo.com

JOB	19 WOODFORD CRESCENT, PINNER HA5 3TZ
TITLE	PLANNING DETAILS
DETAIL	EXISTING AND PROPOSED FLOOR PLANS
CLIENT	MR AHSAN LATIF

REVISIONS		DATE	REV.
A	REMARKS	DEC 2016	
B			
C			
D			
E			
		DRAWING NO.	
		W19CL-3	C

COPYRIGHT © J DRIVER ASSOCIATES