



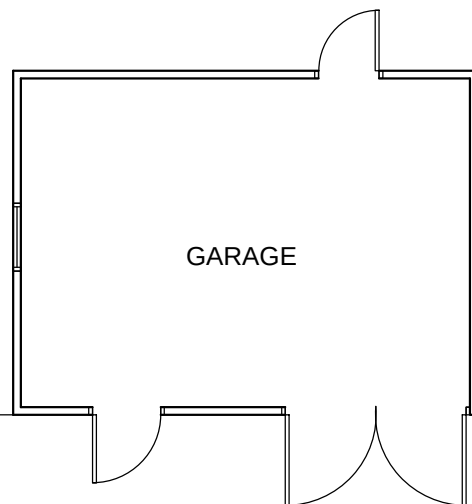

GARAGE

SERVICE ROAD

EXISTING FLOOR PLAN

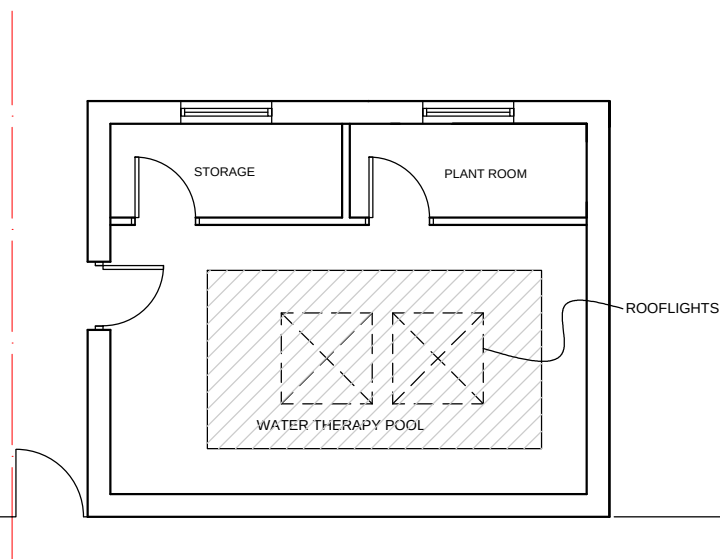

STORAGE

PLANT ROOM

WATER THERAPY POOL

ROOFLIGHTS

SERVICE ROAD

PROPOSED FLOOR PLAN

36 Station Approach, Ruislip, HA4 6RY



THE GILLETT MACLEOD PARTNERSHIP
Chartered Architects & Town Planning Consultants
1 High Road Old Eastcote Pinner Middlesex HA5 2EW tel. 0208 868 1333

Drg. No. 21/3434/104
Scale 1:100@A4
Date 20/09/21
Drawn by SB