




SOUTH EAST ELEVATION

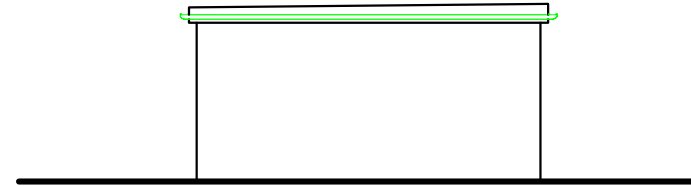

NORTH EAST ELEVATION

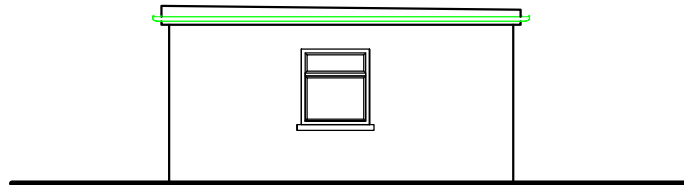

SOUTH WEST ELEVATION

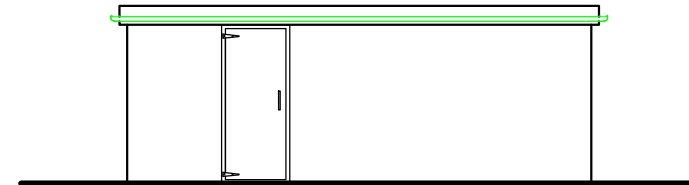

NORTH WEST ELEVATION

EXISTING ELEVATIONS

36 Station Approach, Ruislip, HA4 6RY



THE GILLETT MACLEOD PARTNERSHIP
Chartered Architects & Town Planning Consultants
1 High Road Old Eastcote Pinner Middlesex HA5 2EW tel. 0208 868 1333

Drg. No. 21/3434/105
Scale 1:100@A4
Date 20/09/21
Drawn by SB