


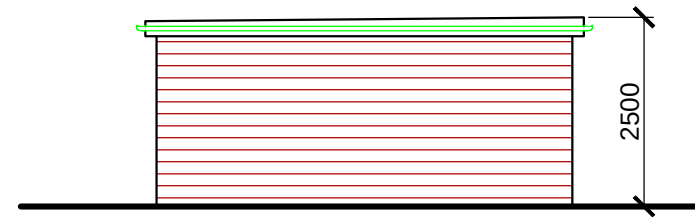


SOUTH EAST ELEVATION



NORTH EAST ELEVATION



SOUTH WEST ELEVATION

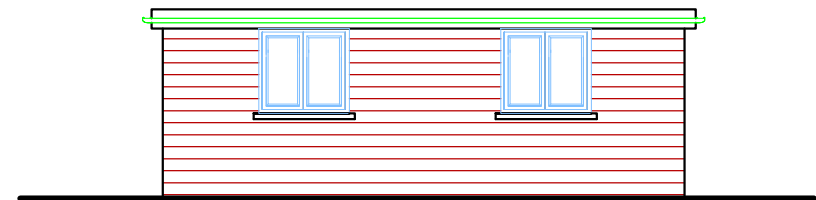

NORTH WEST ELEVATION

## PROPOSED ELEVATIONS

*36 Station Approach, Ruislip, HA4 6RY*



THE GILLETT MACLEOD PARTNERSHIP  
Chartered Architects & Town Planning Consultants  
1 High Road Old Eastcote Pinner Middlesex HA5 2EW tel. 0208 868 1333

Drg. No. 21/3434/106  
Scale 1:100@A4  
Date 20/09/21  
Drawn by SB