




Proposed Front Elevation
Scale 1:100

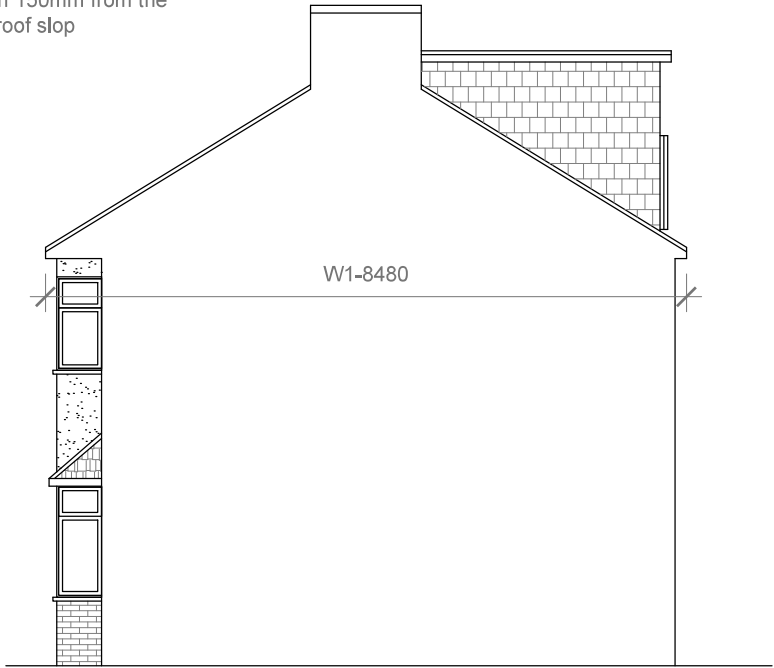

Proposed Side Elevation
Scale 1:100


REAR DORMER VOLUME = $W \times H \times L / 2$
 $5.204 \times 2.385 \times 3.890 / 2$
 $48.28 / 2$
V = 24.14 CU.MT< 40.00 CU.MT.

HIP TO GABLE ROOF VOLUME = $W1 \times H1 \times L1 / 6$
 $8.480 \times 2.750 \times 4.140 / 6$
 $96.54 / 6$
V2 = 16.09 CU.MT.

TOTAL ROOF VOLUME = $V1 + V2$
 $24.14 + 16.09$
40.23 CU.MT.< 50.00 CU.MT



Proposed Rear Elevation
Scale 1:100

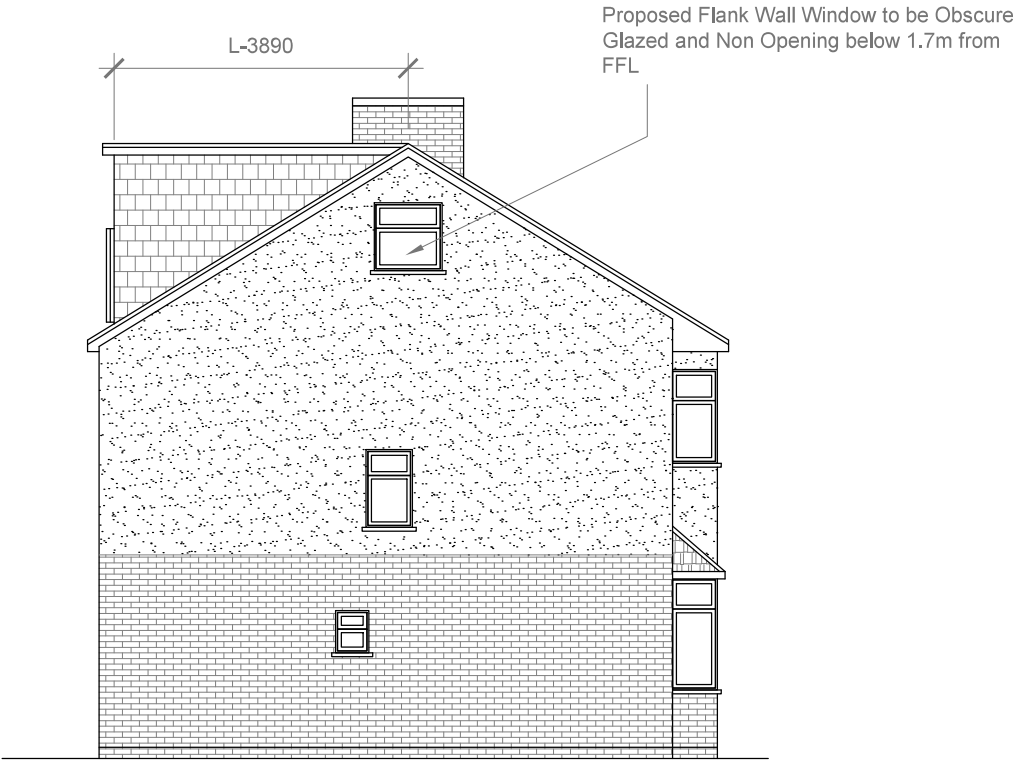

Proposed Side Elevation
Scale 1:100



GENERAL NOTES:
1. ALL DIMENSIONS ARE IN MILLIMETER.
2. VERIFY ALL DIMENSIONS AND CONDITIONS BEFORE BUILDING OR STARTING CONSTRUCTION. NOTIFY THE DESIGNER IMMEDIATELY OF ANY DISCREPANCY OR VARIATION.
3. ALL WORK TO COMPLY WITH CURRENT BUILDING REGULATIONS AND CODES OF PRACTICE

Title:

Proposed Elevations

Site Address
12 Blackland Drive,
Hayes, Middx.
UB4 8EU

Scale: 1:100 @A3
Date: 29/10/2021
Drawing No.:
2021/161 -04 PD
Drawn By:
DP

Revision Date:

e.mail -
faluckpatel@yahoo.com
(M) +44 (0) 7871 466 254

