



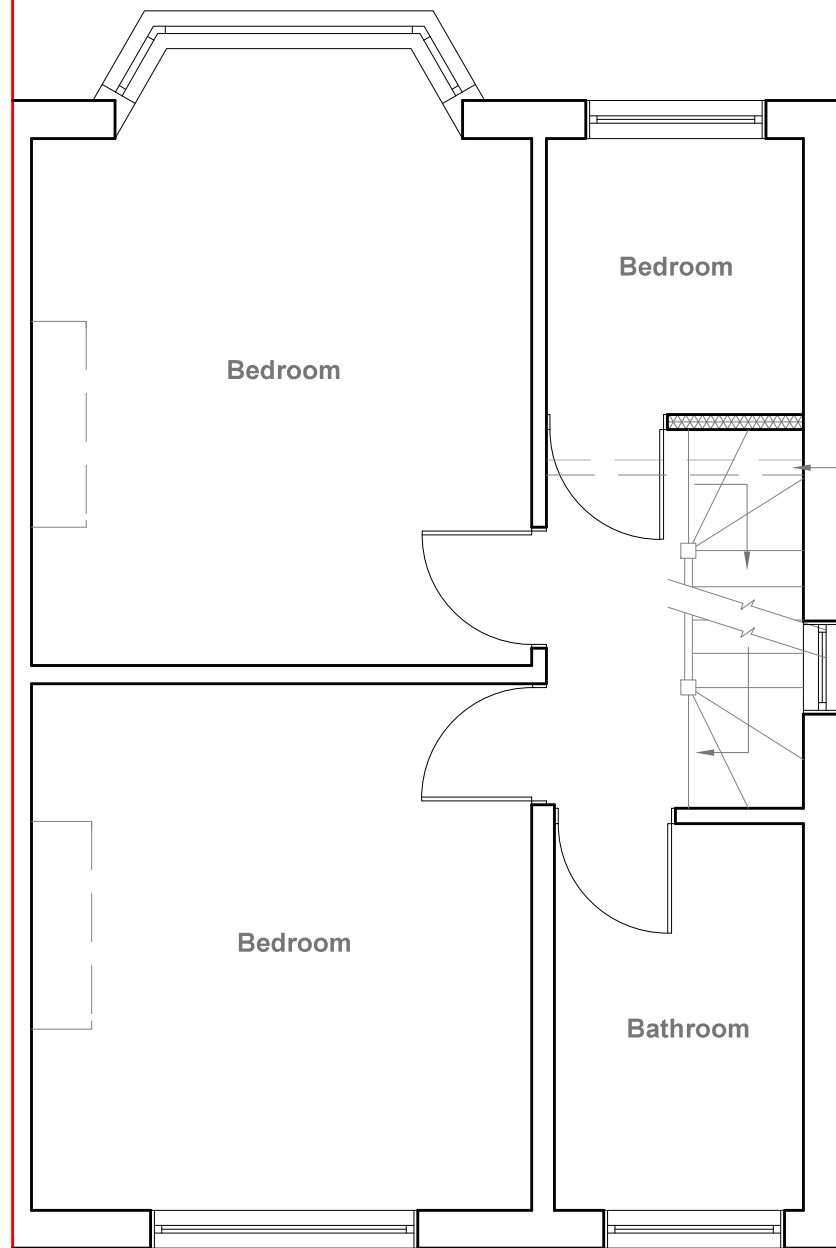

provide 2m headheight
between two Staircases
(If not Exsiting Wall to be
moved to get 2m clear
headheight)


Proposed First Floor Plan
Scale 1:50

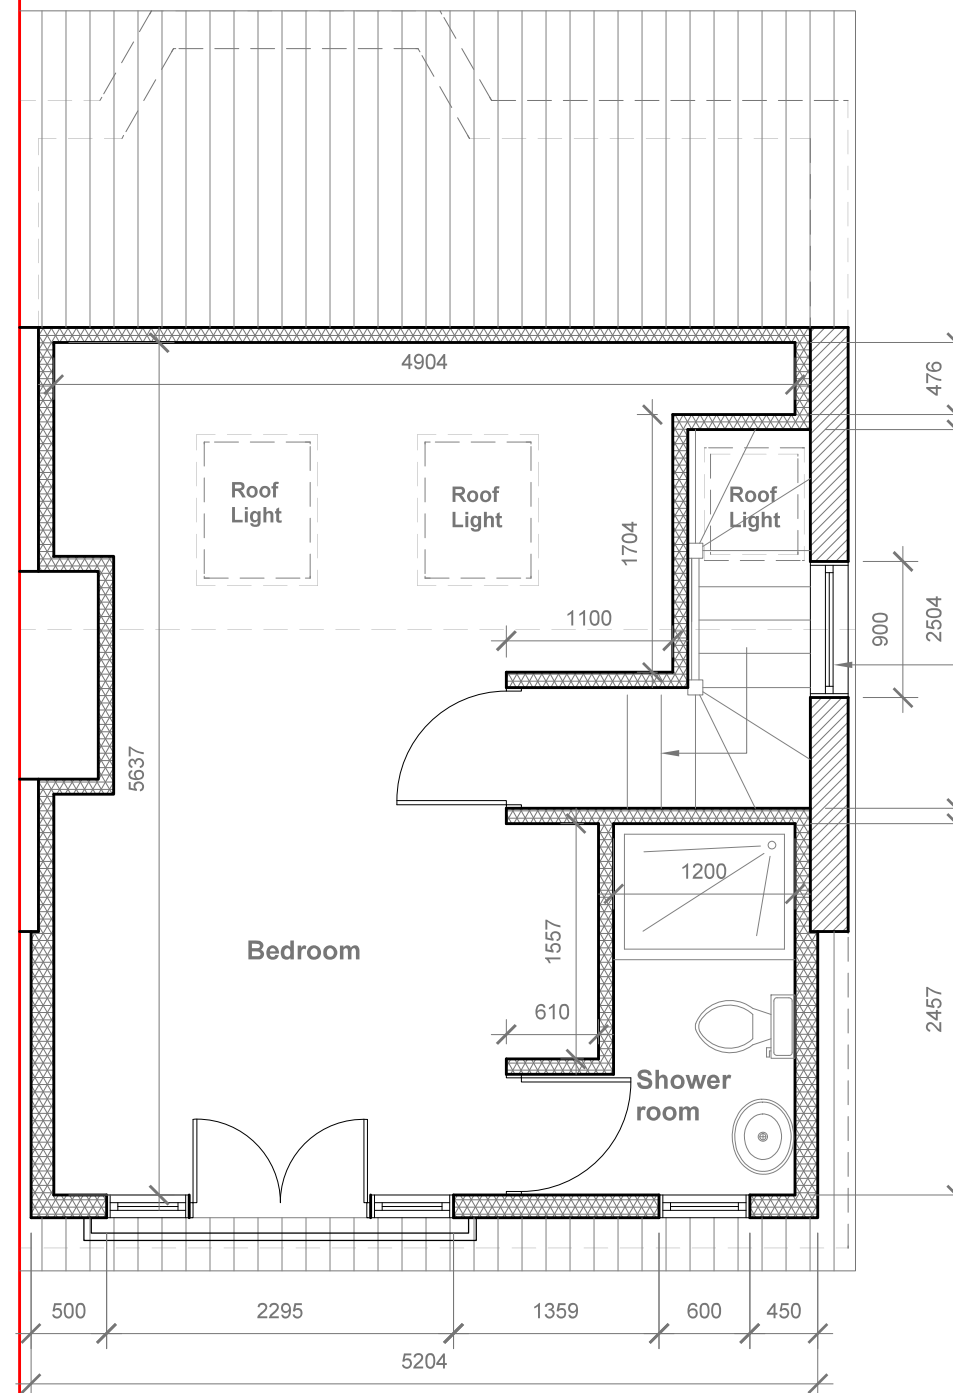

Proposed Flank Wall Window to
be Obscure Glazed and Non
Opening below 1.7m from FFL

Proposed Loft Plan
Scale 1:50

Velux Window to be
installed as per
manufacturer
specification, not
projected more than
150mm from the plane
of roof slop

 

- GENERAL NOTES:
1. ALL DIMENSIONS ARE IN MILLIMETER.
 2. VERIFY ALL DIMENSIONS AND CONDITIONS BEFORE BUILDING OR STARTING CONSTRUCTION. NOTIFY THE DESIGNER IMMEDIATELY OF ANY DISCREPANCY OR VARIATION.
 3. ALL WORK TO COMPLY WITH CURRENT BUILDING REGULATIONS AND CODES OF PRACTICE

Title:

Proposed First Floor & Loft Plans

Site Address

12 Blackland Drive,
Hayes, Middx.
UB4 8EU

Scale: 1:50 @A3

Date: 29/10/2021

Drawing No.:
2021/161 -03 PD

Drawn By:
DP

Revision Date:

e:mail - faluckpatel@yahoo.com (M) +44 (0) 7871 466 254	

**Faluck
Patel**