




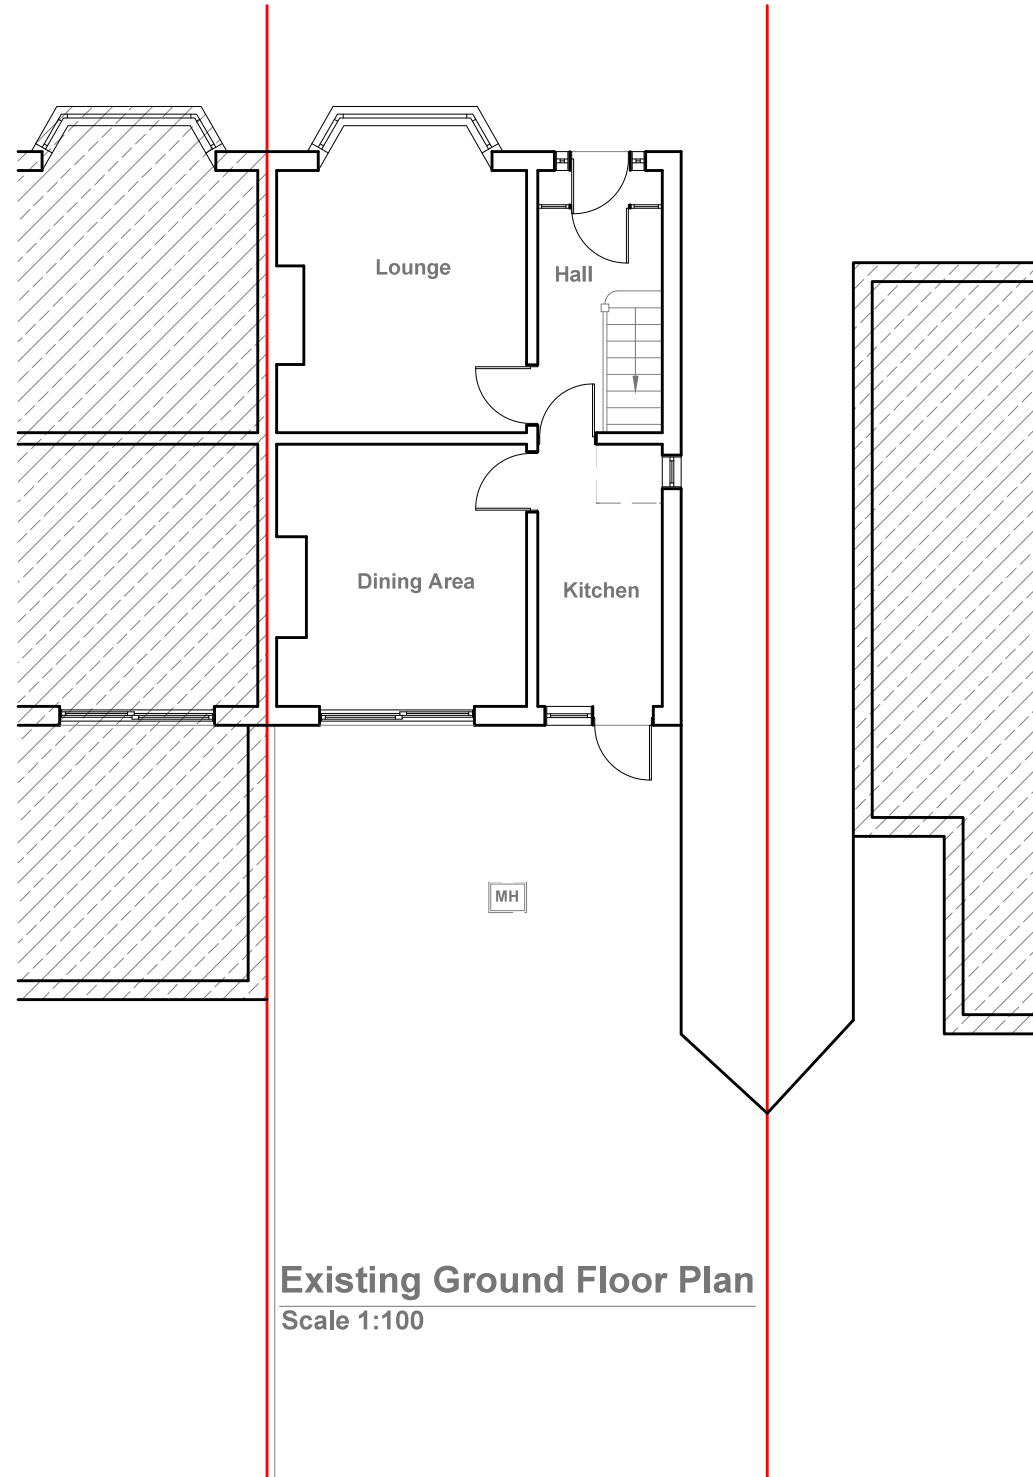

**Existing Ground Floor Plan**  
Scale 1:100

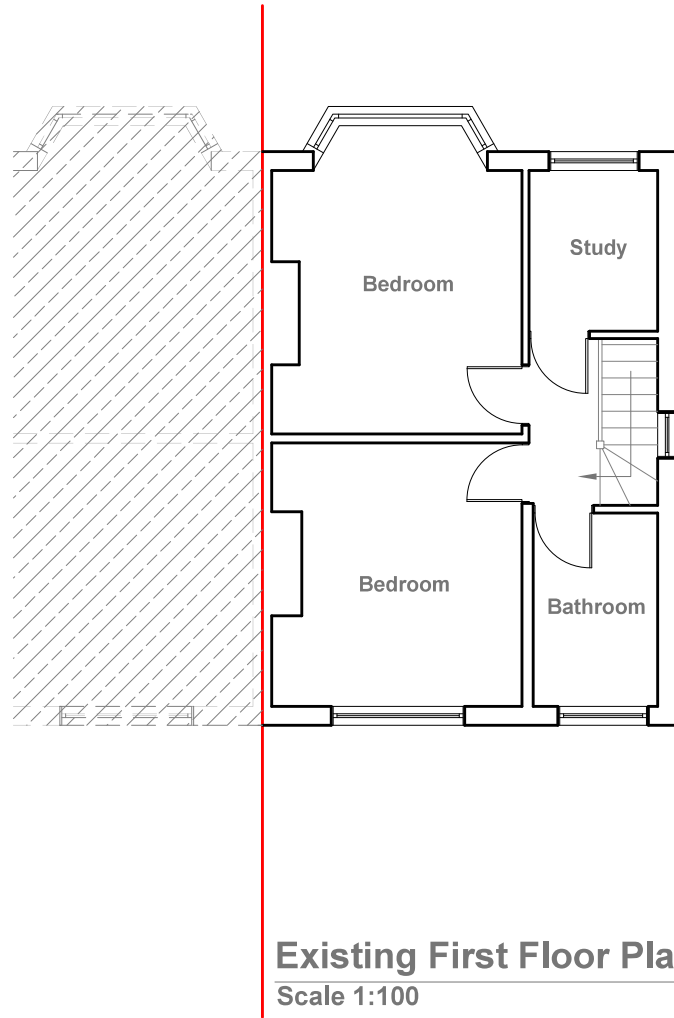

**Existing First Floor Plan**  
Scale 1:100

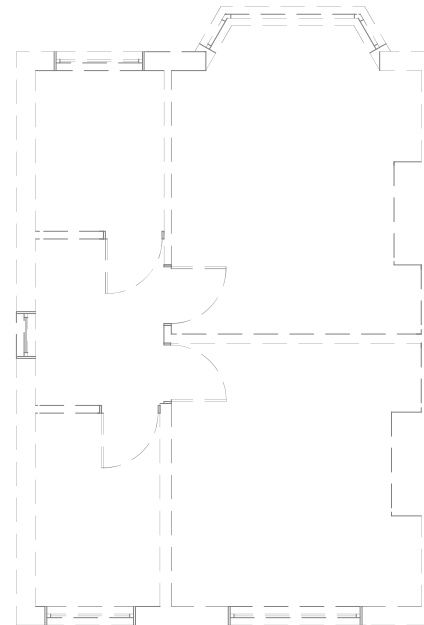

GENERAL NOTES:  
1. ALL DIMENSIONS ARE IN MILLIMETER.  
2. VERIFY ALL DIMENSIONS AND CONDITIONS BEFORE BUILDING OR STARTING CONSTRUCTION. NOTIFY THE DESIGNER IMMEDIATELY OF ANY DISCREPANCY OR VARIATION.  
3. ALL WORK TO COMPLY WITH CURRENT BUILDING REGULATIONS AND CODES OF PRACTICE

Title:

Existing Ground Floor and First Floor Plans

Site Address  
12 Blackland Drive,  
Hayes, Middx.  
UB4 8EU

Scale: 1:100 @A3  
Date: 29/10/2021  
Drawing No.:  
2021/161 -01  
Drawn By:  
DP

Revision Date:  

|  |
|--|
|  |
|  |
|  |

  
e:mail -  
faluckpatel@yahoo.com  
(M) +44 (0) 7871 466 254

