
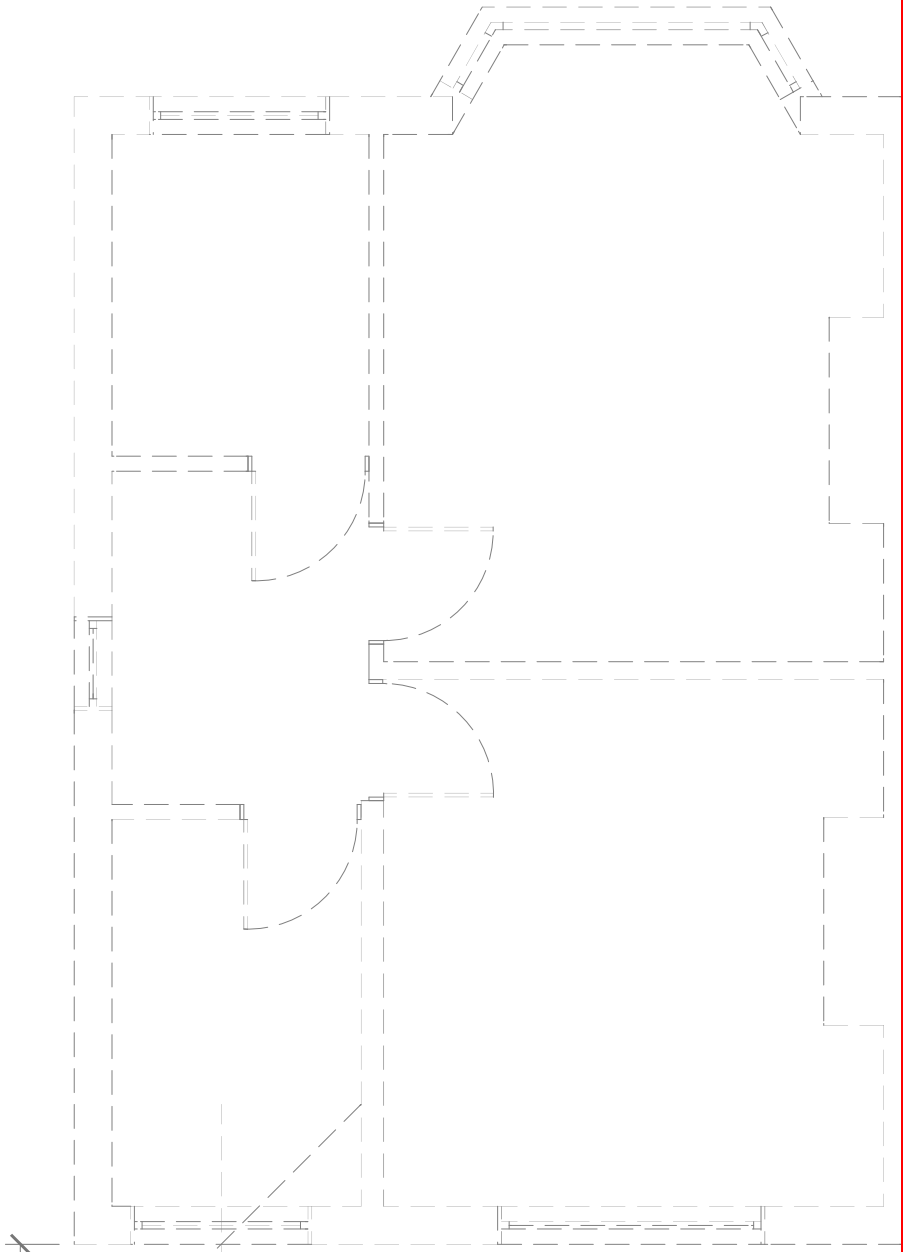


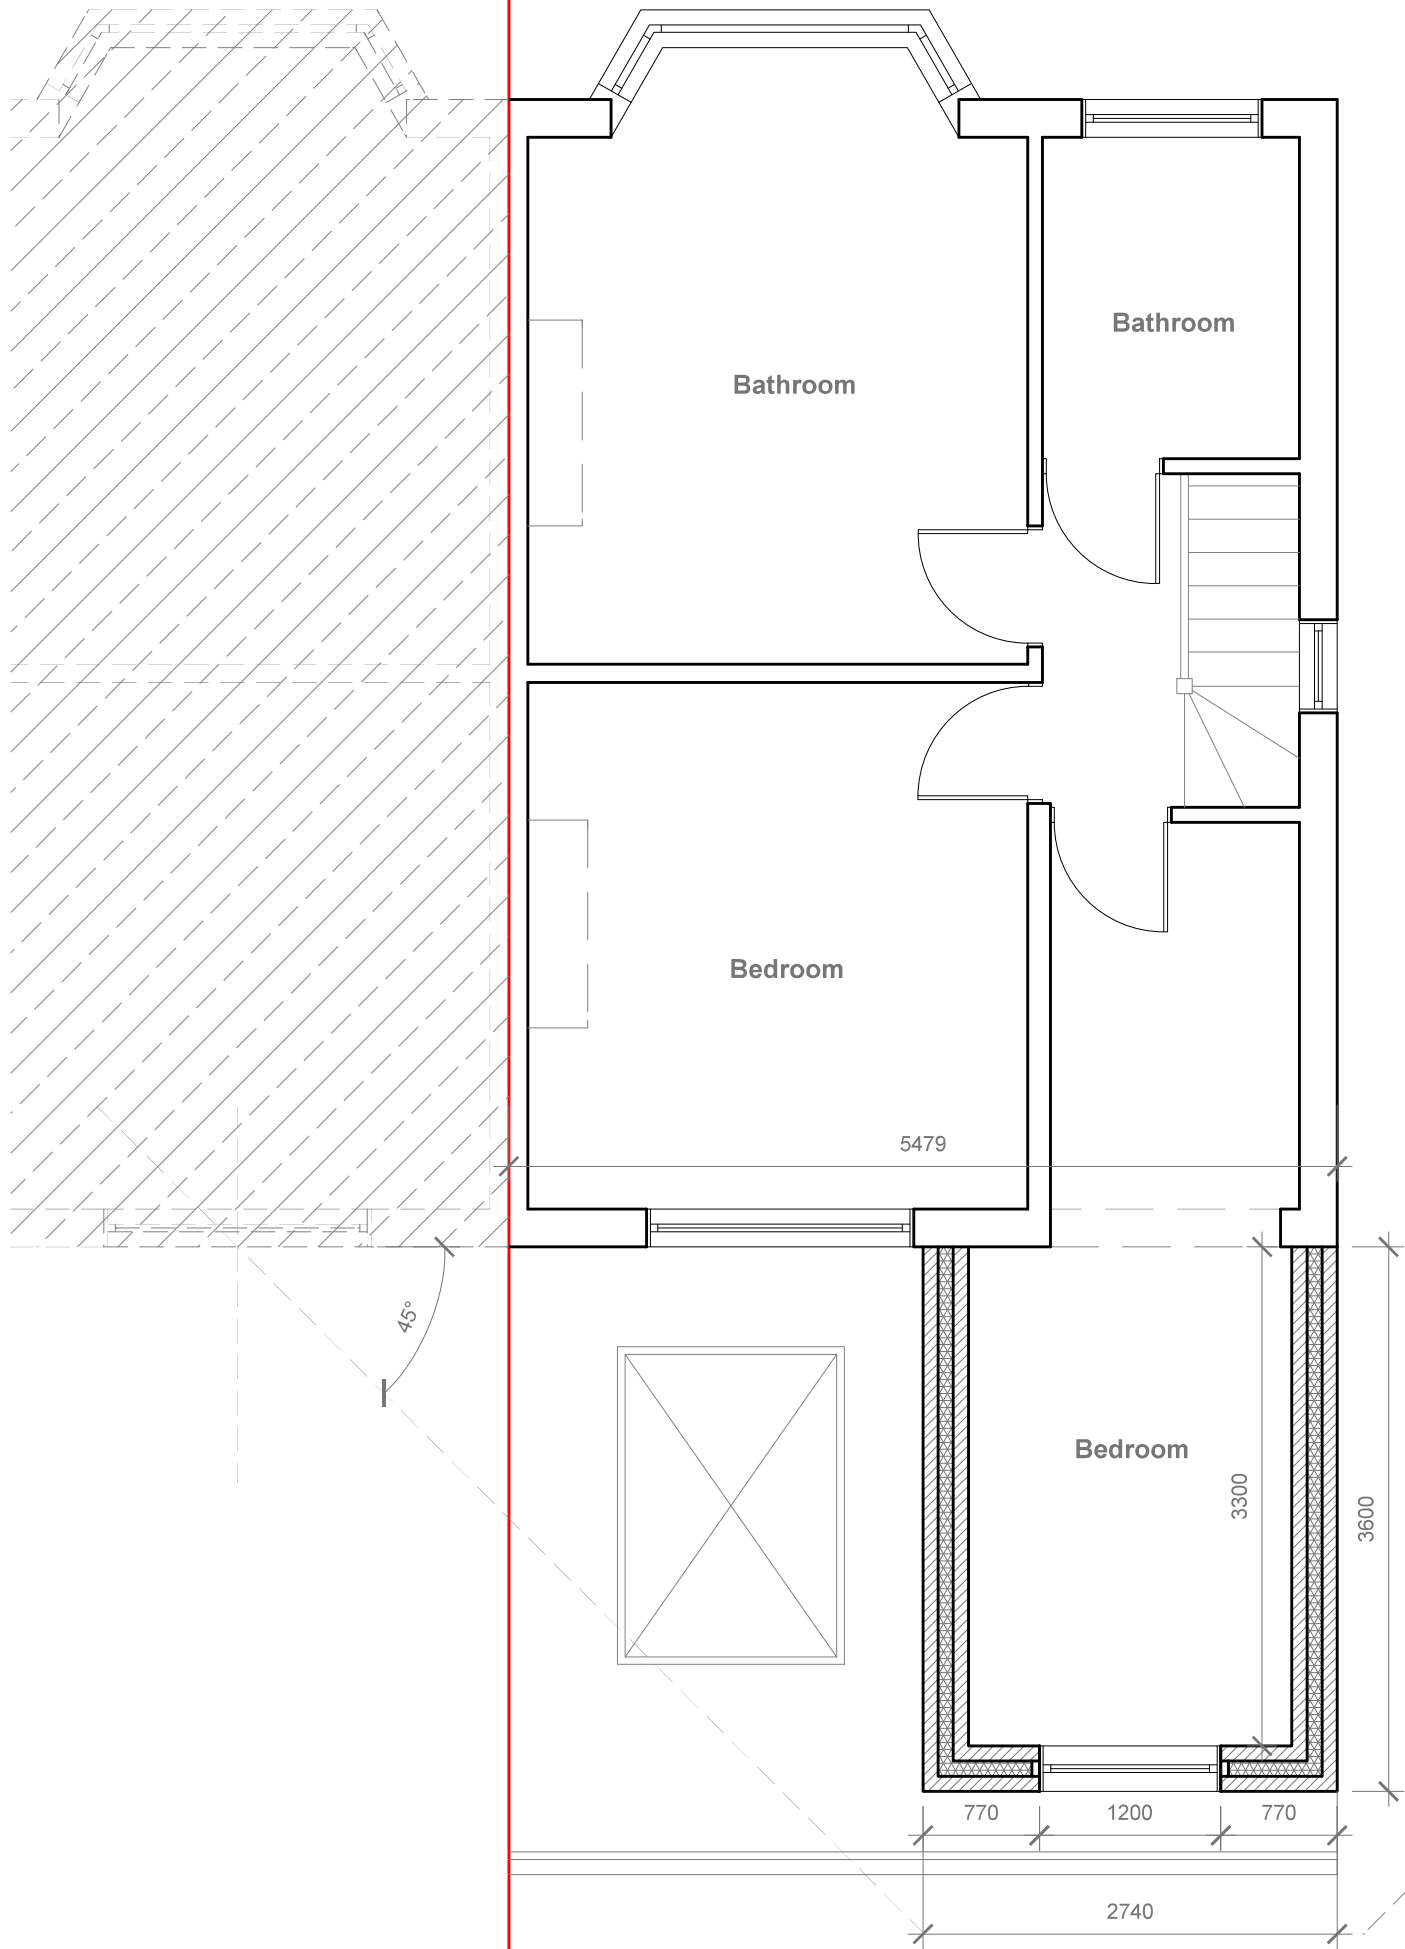

GENERAL NOTES: 1. ALL DIMENSIONS ARE IN MILLIMETER. 2. VERIFY ALL DIMENSIONS AND CONDITIONS BEFORE BUILDING OR STARTING CONSTRUCTION. NOTIFY THE DESIGNER IMMEDIATELY OF ANY DISCREPANCY OR VARIATION. 3. ALL WORK TO COMPLY WITH CURRENT BUILDING REGULATIONS AND CODES OF PRACTICE			
Title: Proposed First Floor Plan	Site Address	Scale: 1:50 @A3	Revision Date:
	12 Blackland Drive, Hayes, Middx. UB4 8EU	Date: 29/10/2021	
		Drawing No.: 2021/161 -04HH	
		Drawn By: DP	e:mail - faluckpatel@yahoo.com (M) +44 (0) 7871 466 254
Faluck Patel			