


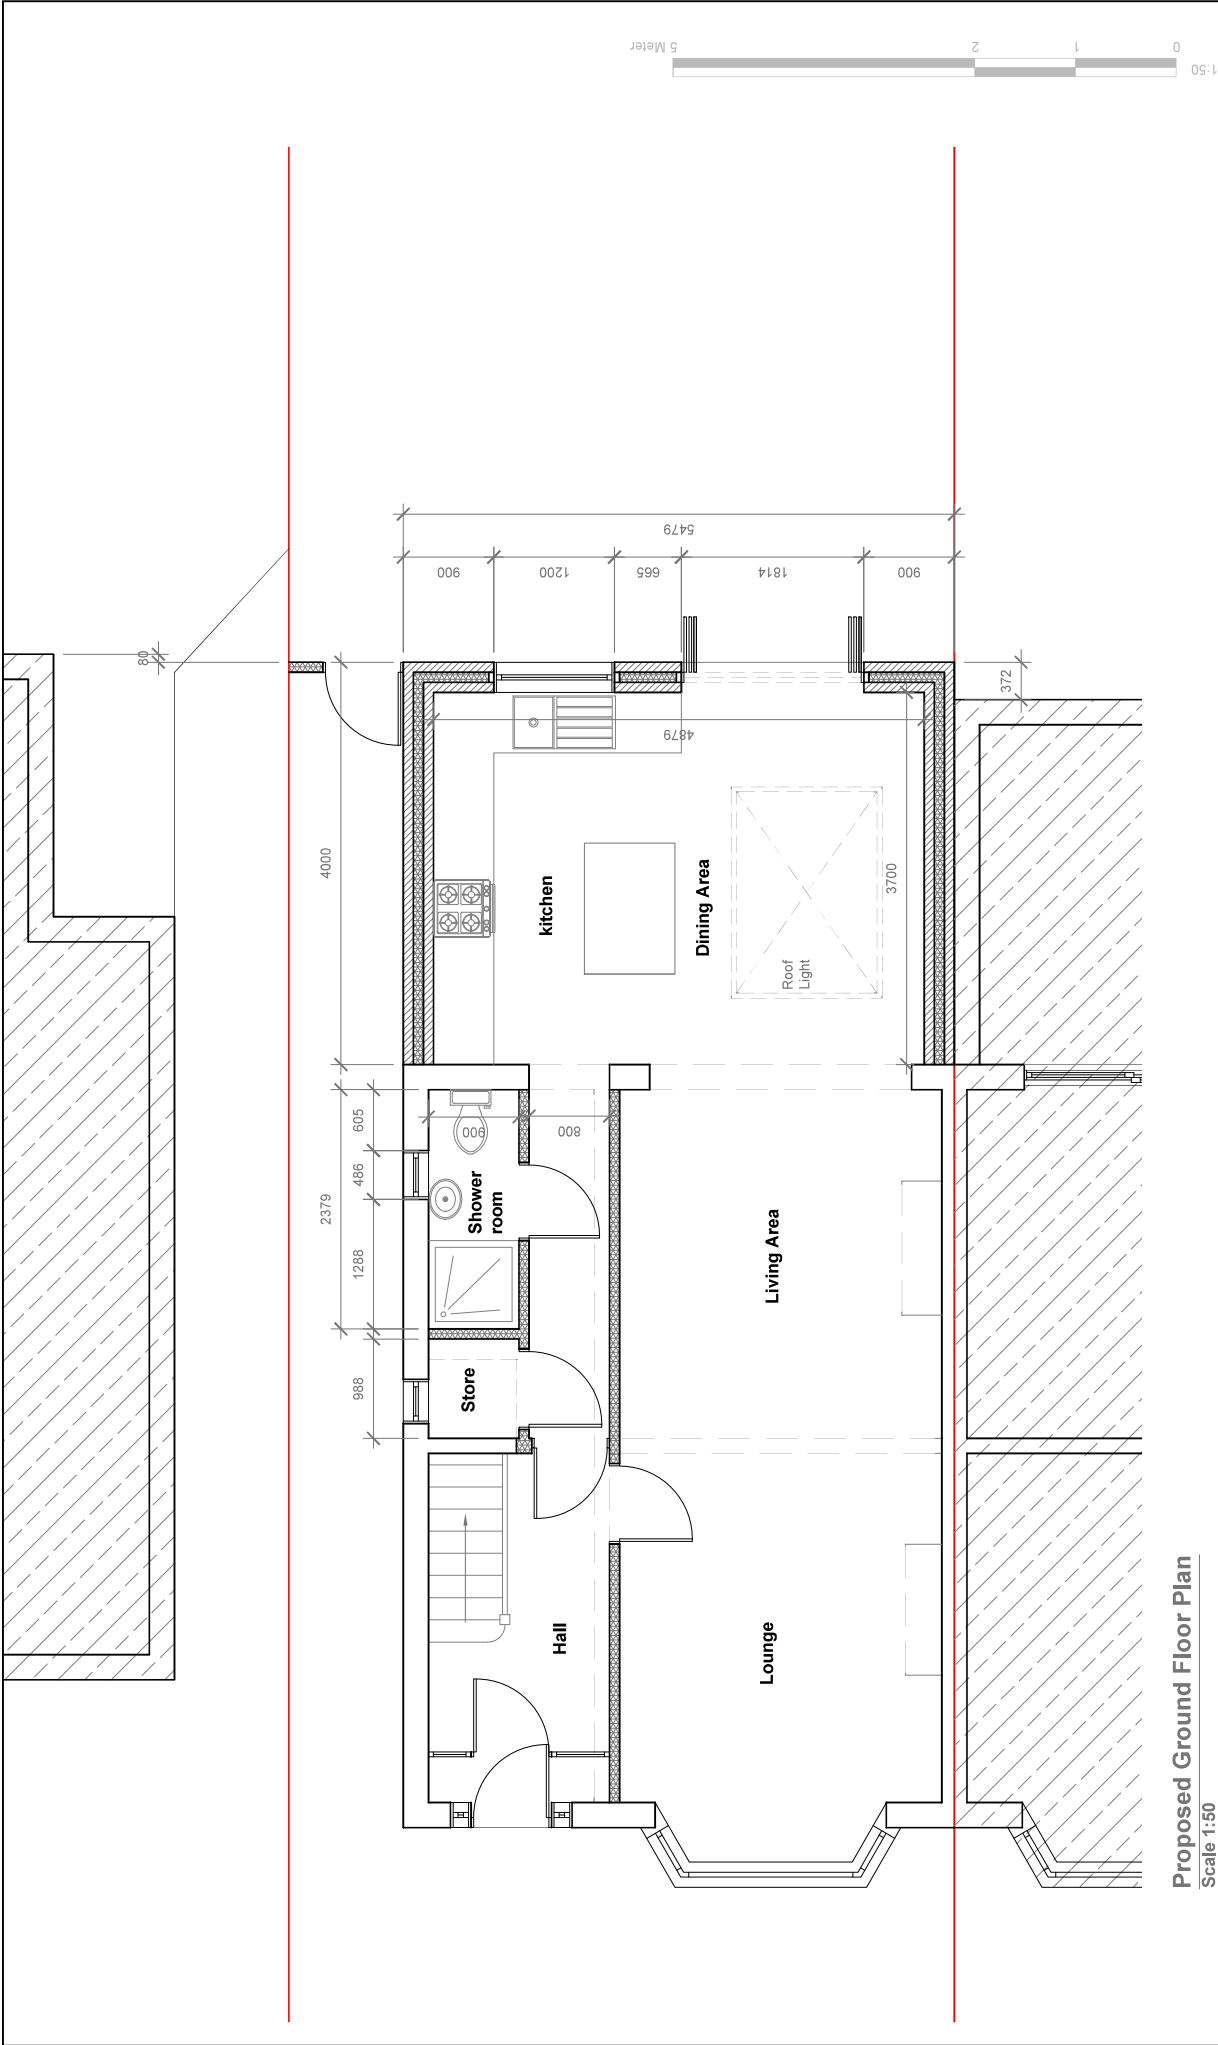

GENERAL NOTES: 1. ALL DIMENSIONS ARE IN MILLIMETER. 2. VERIFY ALL DIMENSIONS AND CONDITIONS BEFORE BUILDING OR STARTING CONSTRUCTION. NOTIFY THE DESIGNER IMMEDIATELY OF ANY DISCREPANCY OR VARIATION. 3. ALL WORK TO COMPLY WITH CURRENT BUILDING REGULATIONS AND CODES OF PRACTICE	Proposed Ground Floor Plan	Site Address 12 Blackland Drive, Hayes, Middx. UB4 8EU Scale: 1:50 @A3 Date: 29/10/2021 Drawing No.: 2021/161 -03PA Drawn By: DP Revision Date: e-mail: faluckpatel@yahoo.com (M) +44 (0) 7871 466 254
--	--	--

