





SCALE BAR
1:100




LOCATION PLAN
SCALE 1:1250

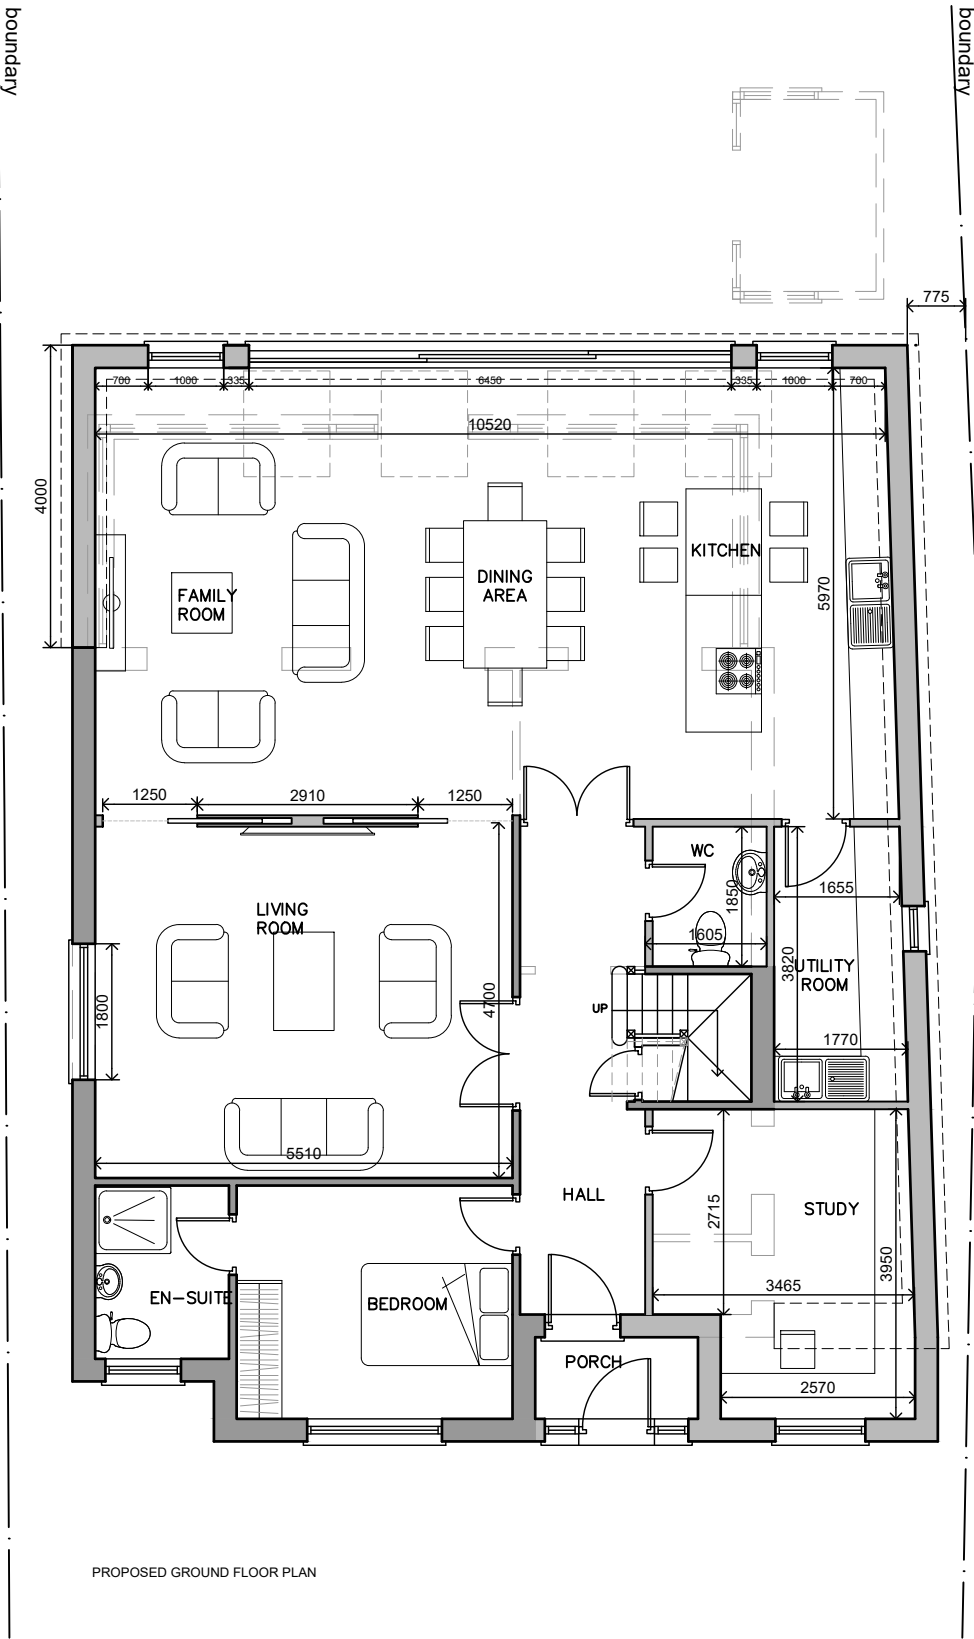

PROPOSED GROUND FLOOR PLAN

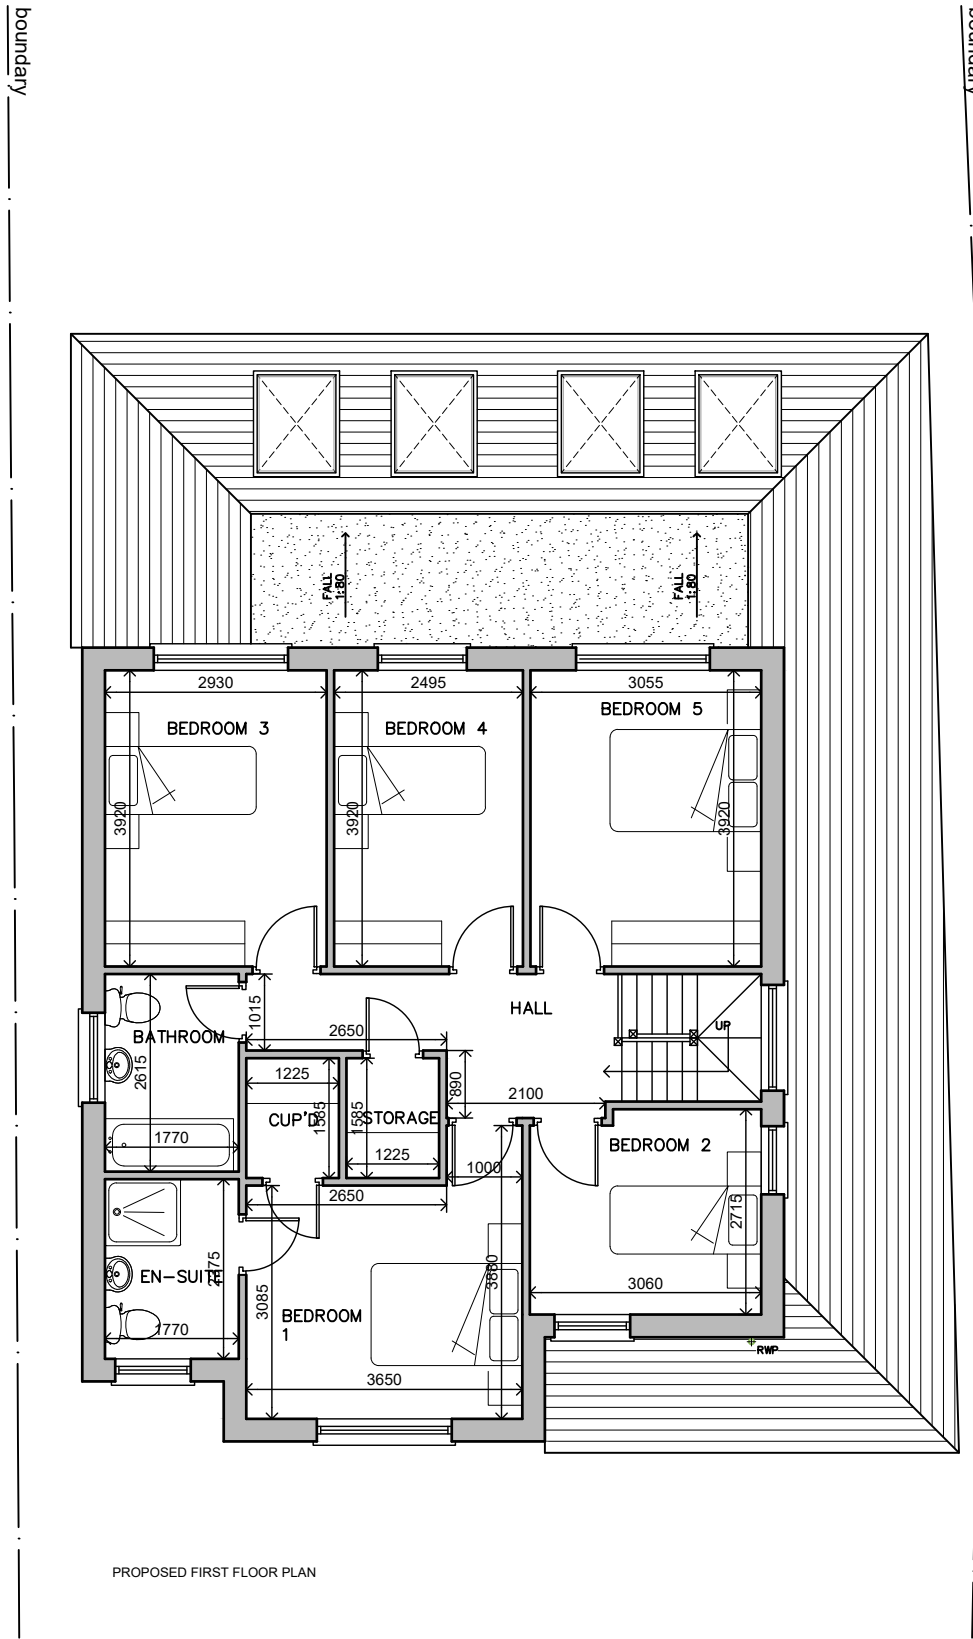


PROPOSED FIRST FLOOR PLAN

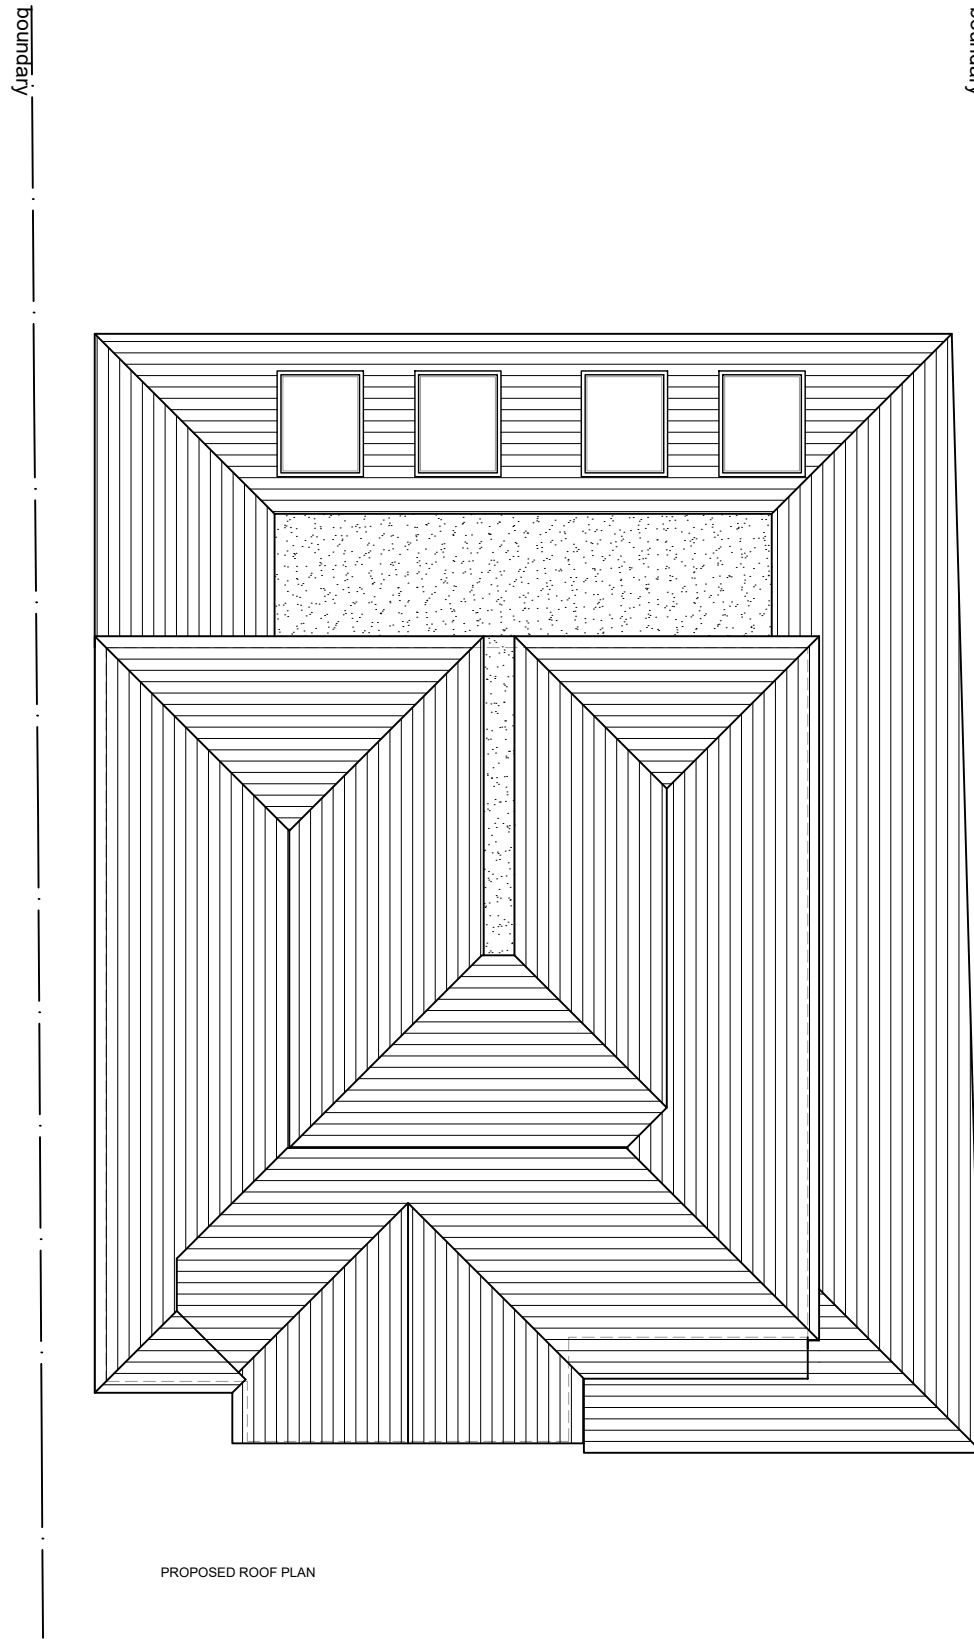

PROPOSED ROOF PLAN




PROPOSED FRONT ELEVATION

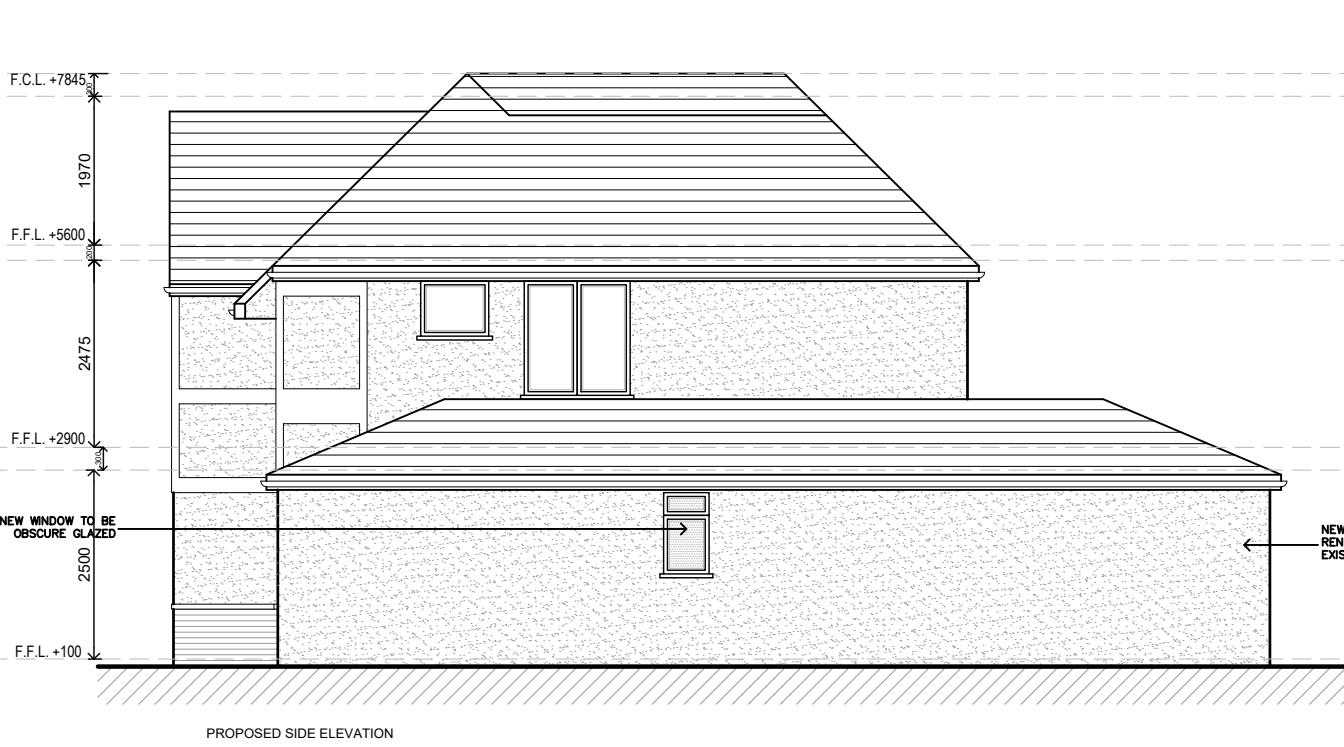

PROPOSED SIDE ELEVATION



PROPOSED REAR ELEVATION

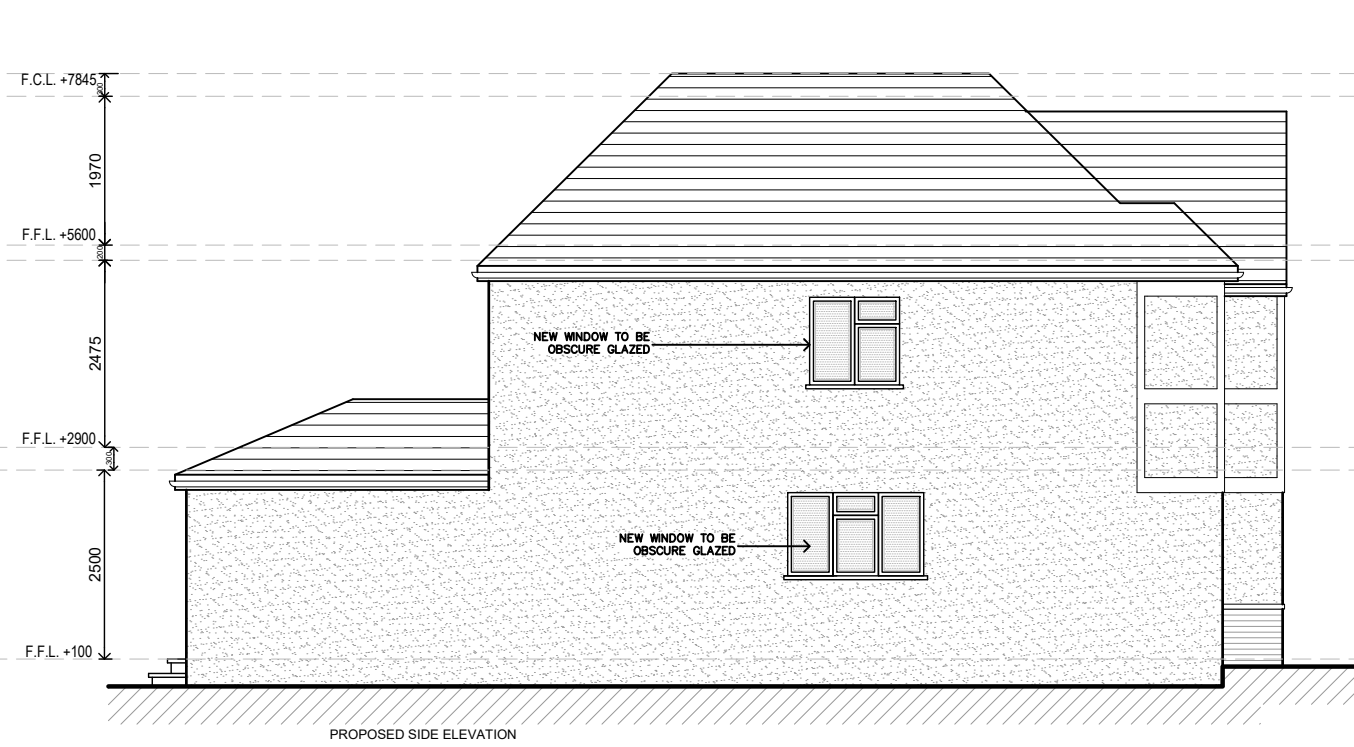

PROPOSED SIDE ELEVATION

B	23.03.20	AMENDED TO SUIT PLANNERS	KP
A	20.02.20	AMENDED TO SUIT CLIENTS	KP
Rev	Date	Description	Init.
Client			

MRS SHAH

Project Title
PROPOSED SINGLE STOREY REAR AND SIDE
EXTENSION FRONT AND PORCH EXTENSION
11 CHESTNUT AVENUE, NORTHWOOD, HA6 1HR
Drawing Title

Cad File	Sheet Size	Scale
P003	A1	1:100
Drawn by	Drawing Date	Approved by
KP	JAN 2020	NJ
Project No.	Drawing No.	Revision
1653	P202	B

Juttla Architects

2-4 High Street Ruislip
Middlesex HA4 7AR
t 01923 840077 f 01923 840078
info@juttla-architects.com
juttla-architects.com

This drawing is property of Juttla Architects Ltd ©
and must not be copied or otherwise reproduced. All
dimensions must be checked on site before
commencing work. No dimensions to be scaled from
this drawing. This drawing was produced using
AutoCad 2016.

PLANNING ISSUE