


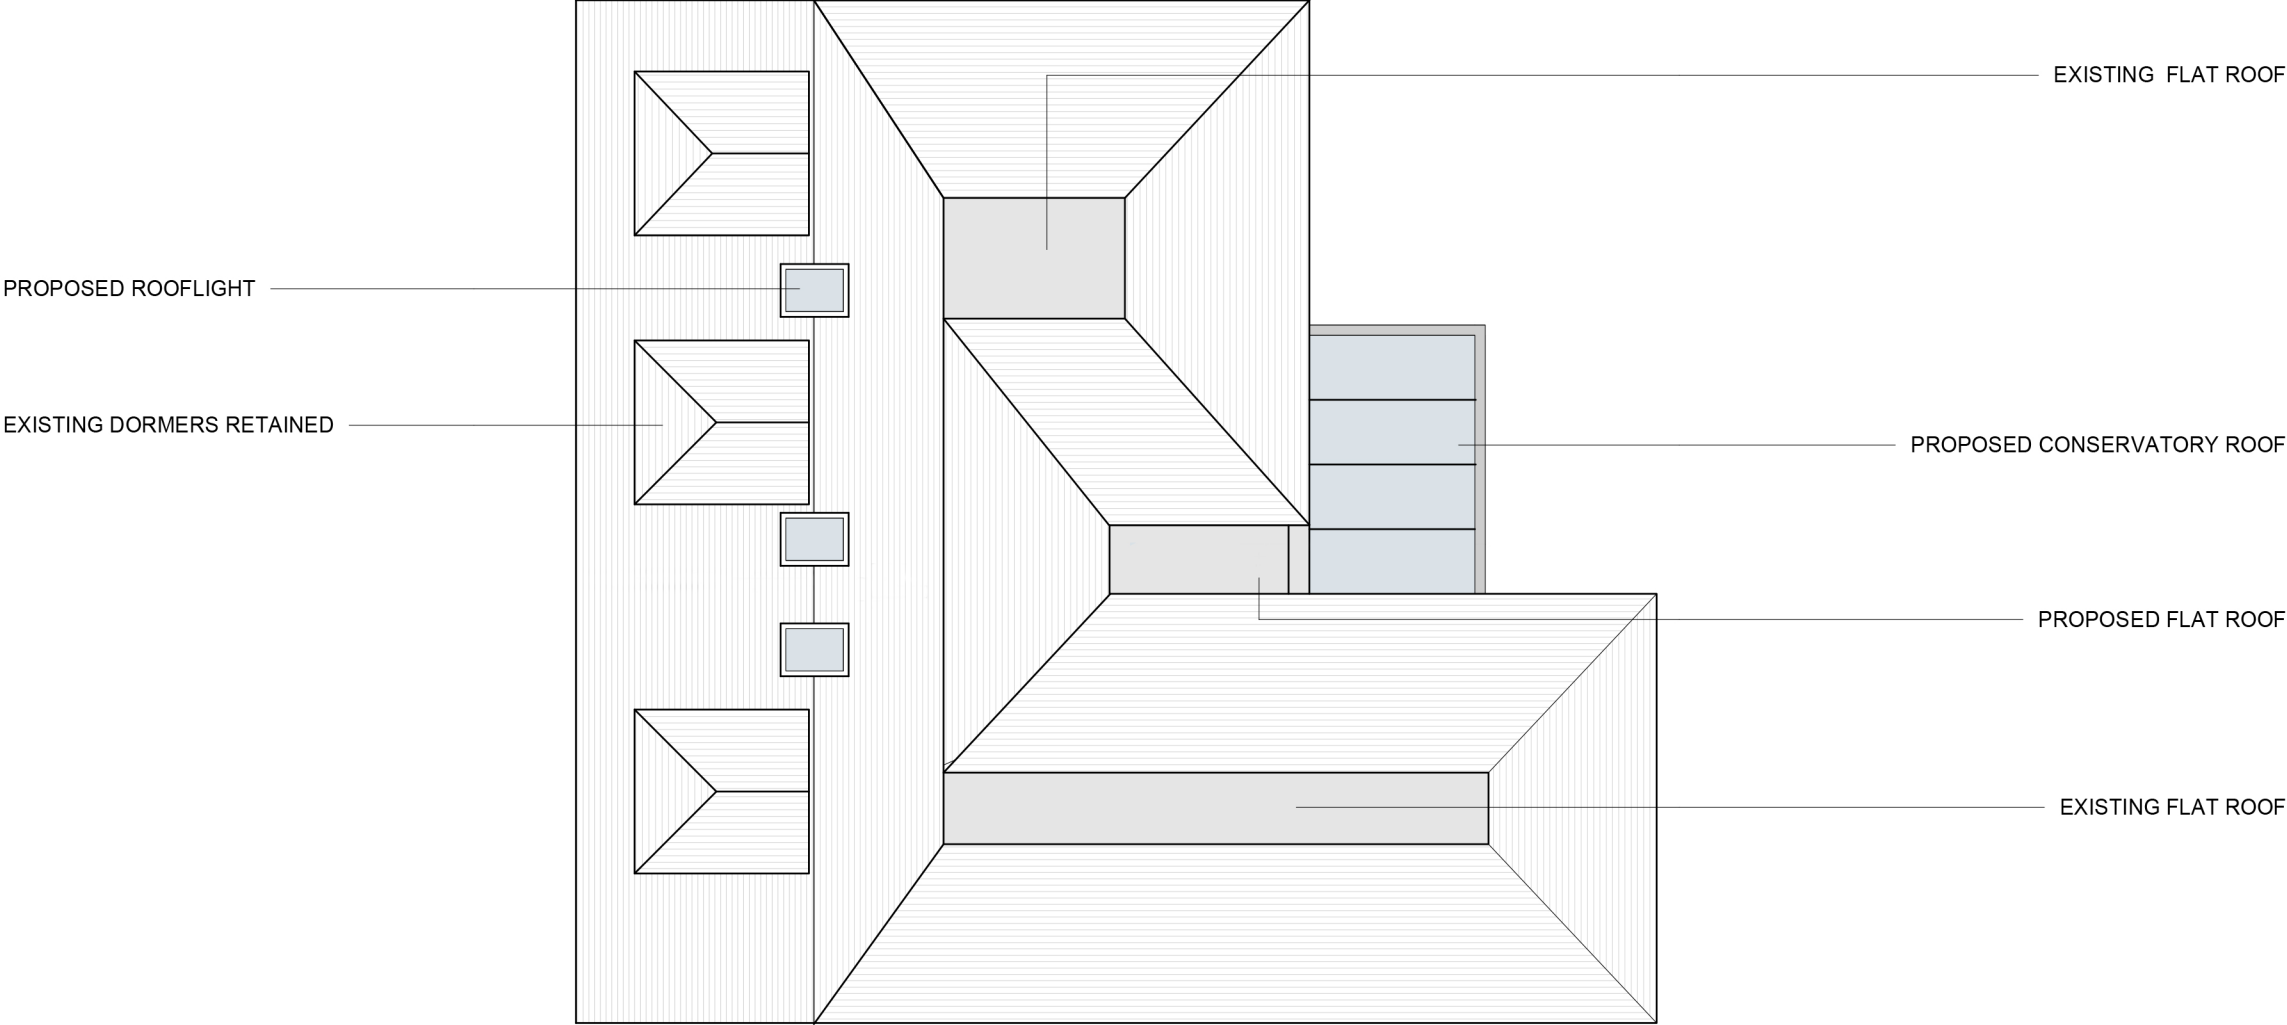

1
L006

Proposed Roof Plan
1 : 100



	No.	Description	Date	LEWIS MALLON ARCHITECTS LTD			PROJECT		
	A	Issued for Planning	30/12/2020				VINE LANE		
	B	Planning Non-Material Amendment	04/11/2021				SHEET		
							PROPOSED ROOF PLAN		
							Date 04/11/21	Project number 002	Scale (@ A3) 1 : 100
PURPOSE OF ISSUE				PLANNING			Drawn by CM	DRAWING NUMBER	
							Checked by SL	L006	REV B