


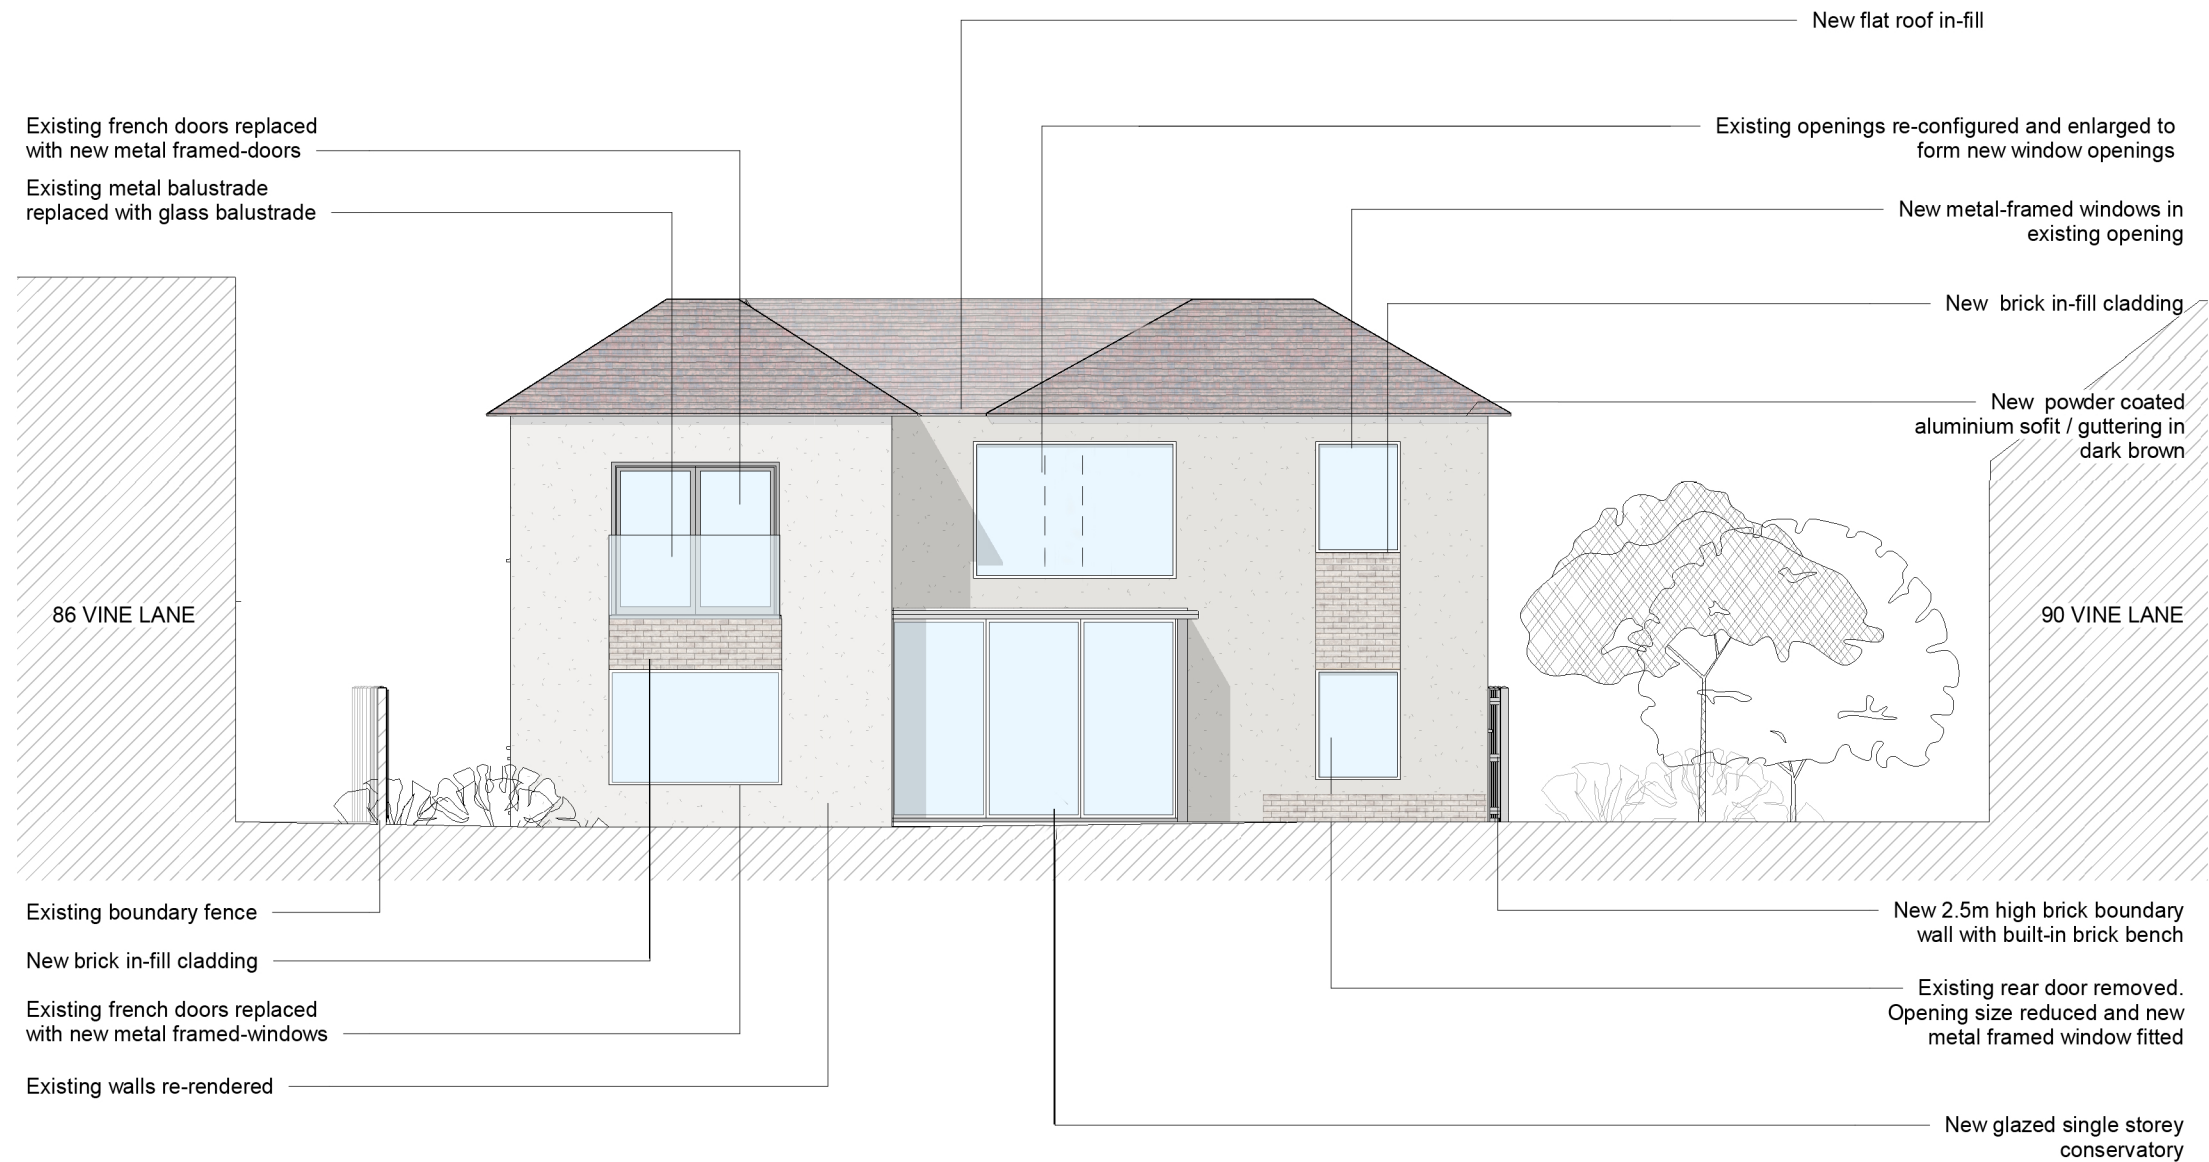

1 East Elevation
L008 1 : 100



	No.	Description	Date	LEWIS MALLON ARCHITECTS LTD			PROJECT		
	A	Issued for Planning	30/12/2020				VINE LANE		
	B	Planning Non-Material Amendment	04/11/2021	PURPOSE OF ISSUE PLANNING			SHEET		
							PROPOSED REAR ELEVATION		
							Date 04/11/21	Project number 002	Scale (@ A3) 1 : 100
							Drawn by CM	DRAWING NUMBER L008	REV B
							Checked by SL		