




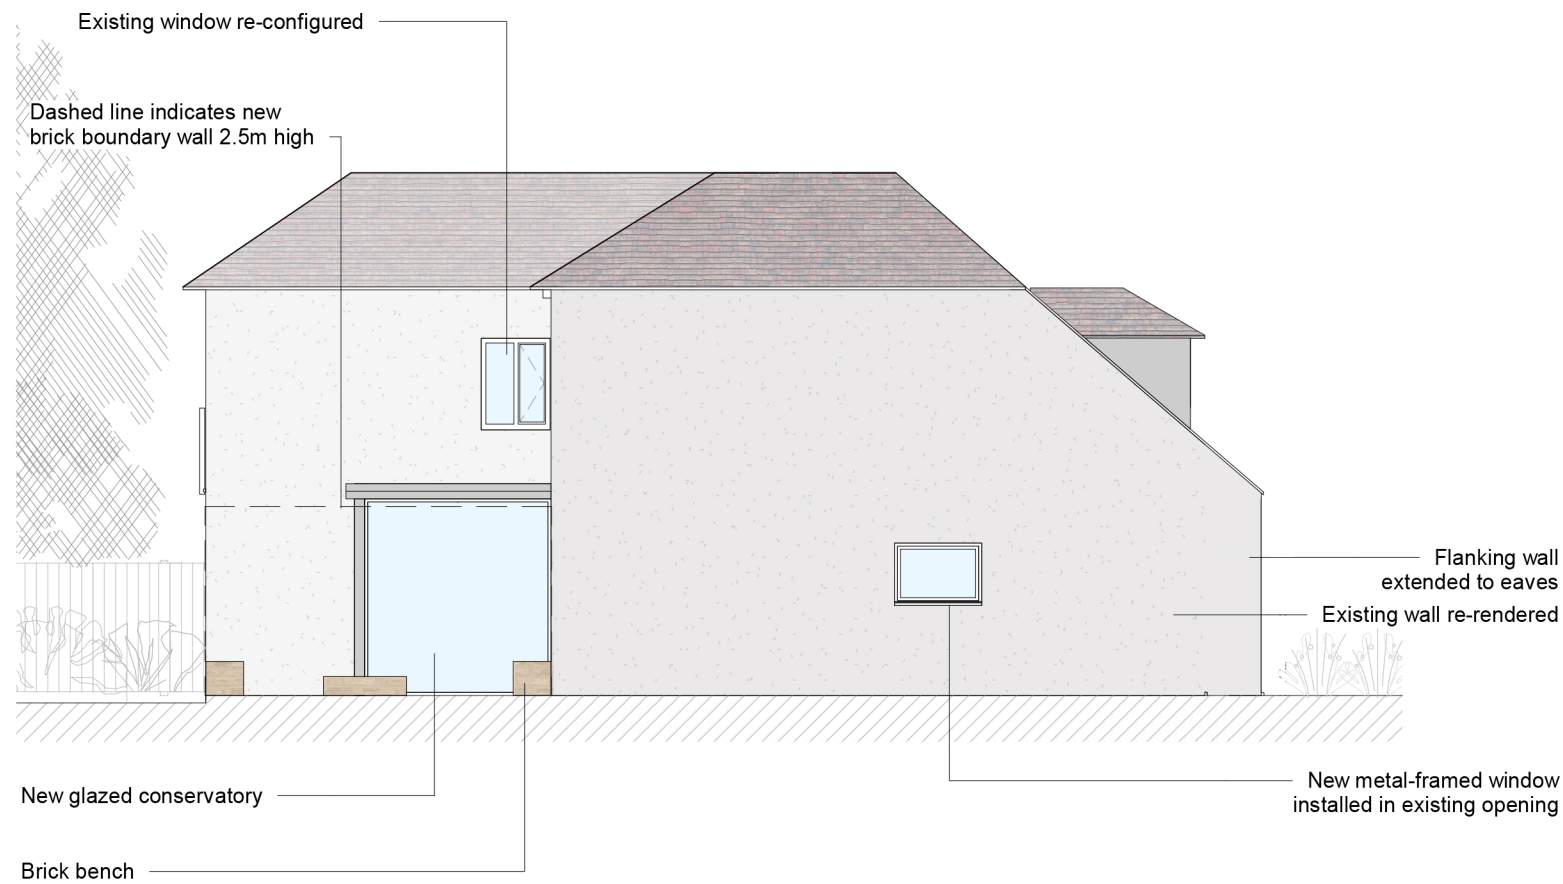

1 North Elevation
L009 1 : 100

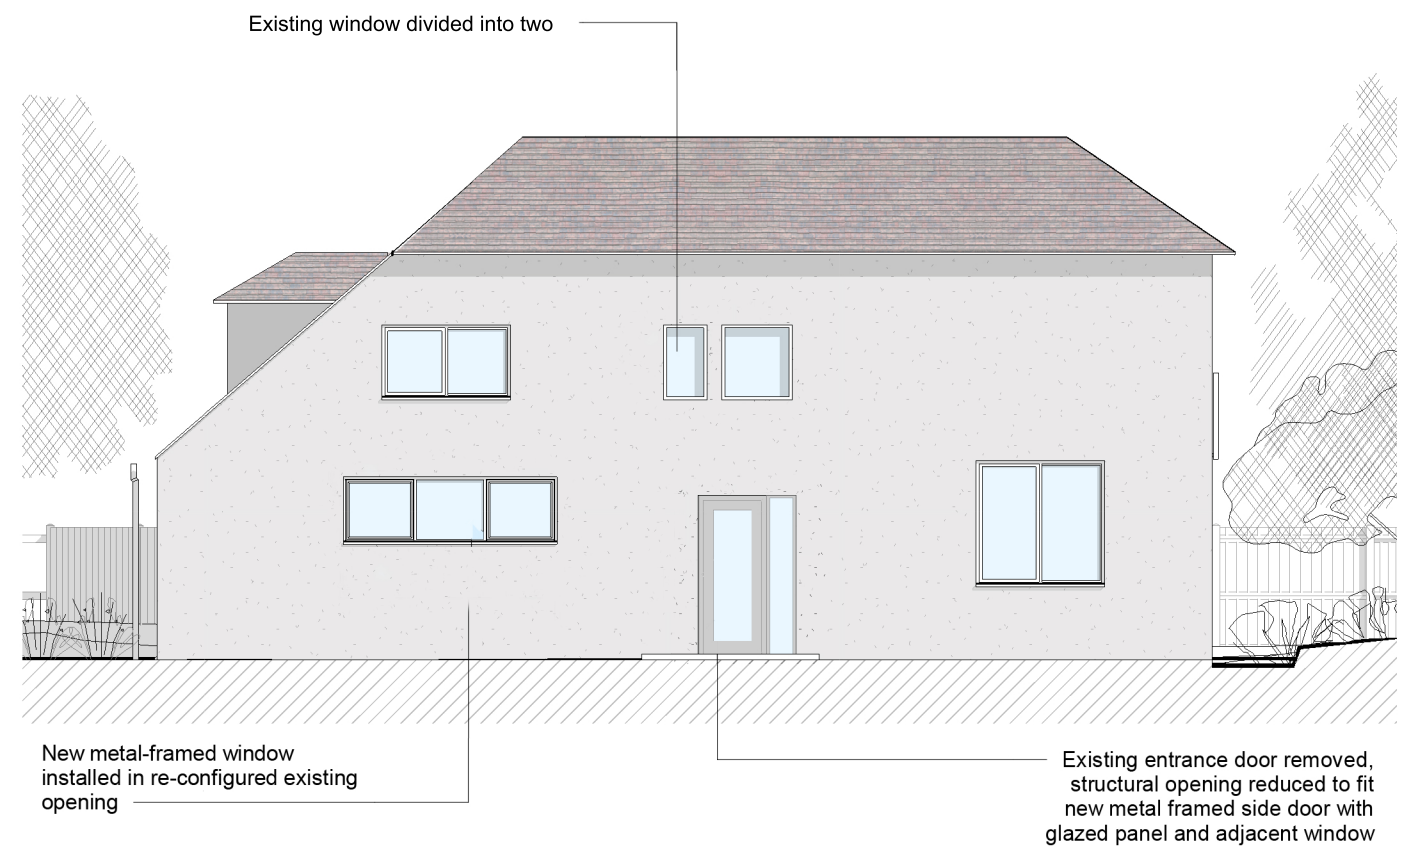

2 South Elevation
L009 1 : 100

 

No.	Description	Date
A	Issued for Planning	30/12/2020
B	Planning Non-Material Amendment	04/11/2021

LEWIS MALLON ARCHITECTS LTD PURPOSE OF ISSUE PLANNING	PROJECT		VINE LANE	
	SHEET		PROPOSED SIDE ELEVATIONS	
	Date	04/11/21	Project number	002
	Scale (@ A3)	1 : 100	DRAWING NUMBER	L009
Checked by		CM	REV	B
SL				