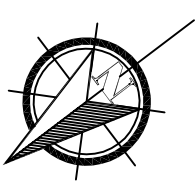
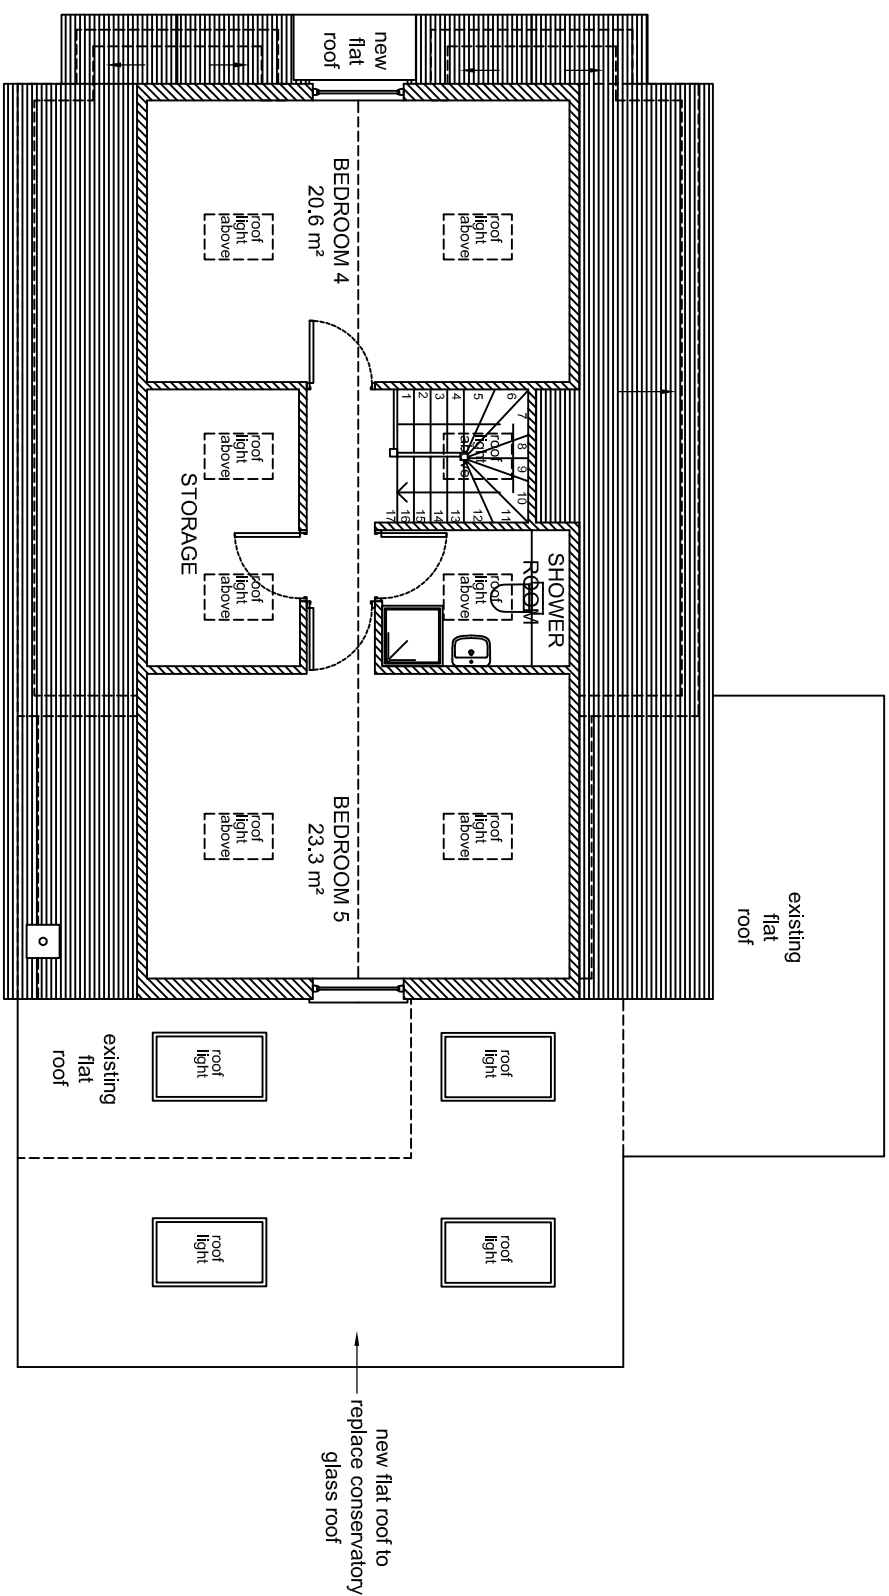


NOTES

The Contractor must verify all dimensions at the site before setting out, commencing work, or making any shop drawings. Any discrepancies must be reported to the Contract Administrator / Architect before proceeding.


This drawing to be used for estimating purposes only. The Contractor must not use this drawing for construction until the structural design has been carried out and confirmation given by Building Control that the design is acceptable. Architect's drawings to be used in conjunction with the structural drawings.

DO NOT SCALE FROM THIS DRAWING.

CL  
PROPOSED LOFT FLOOR PLAN

CL

PROPOSED GROUND FLOOR PLAN

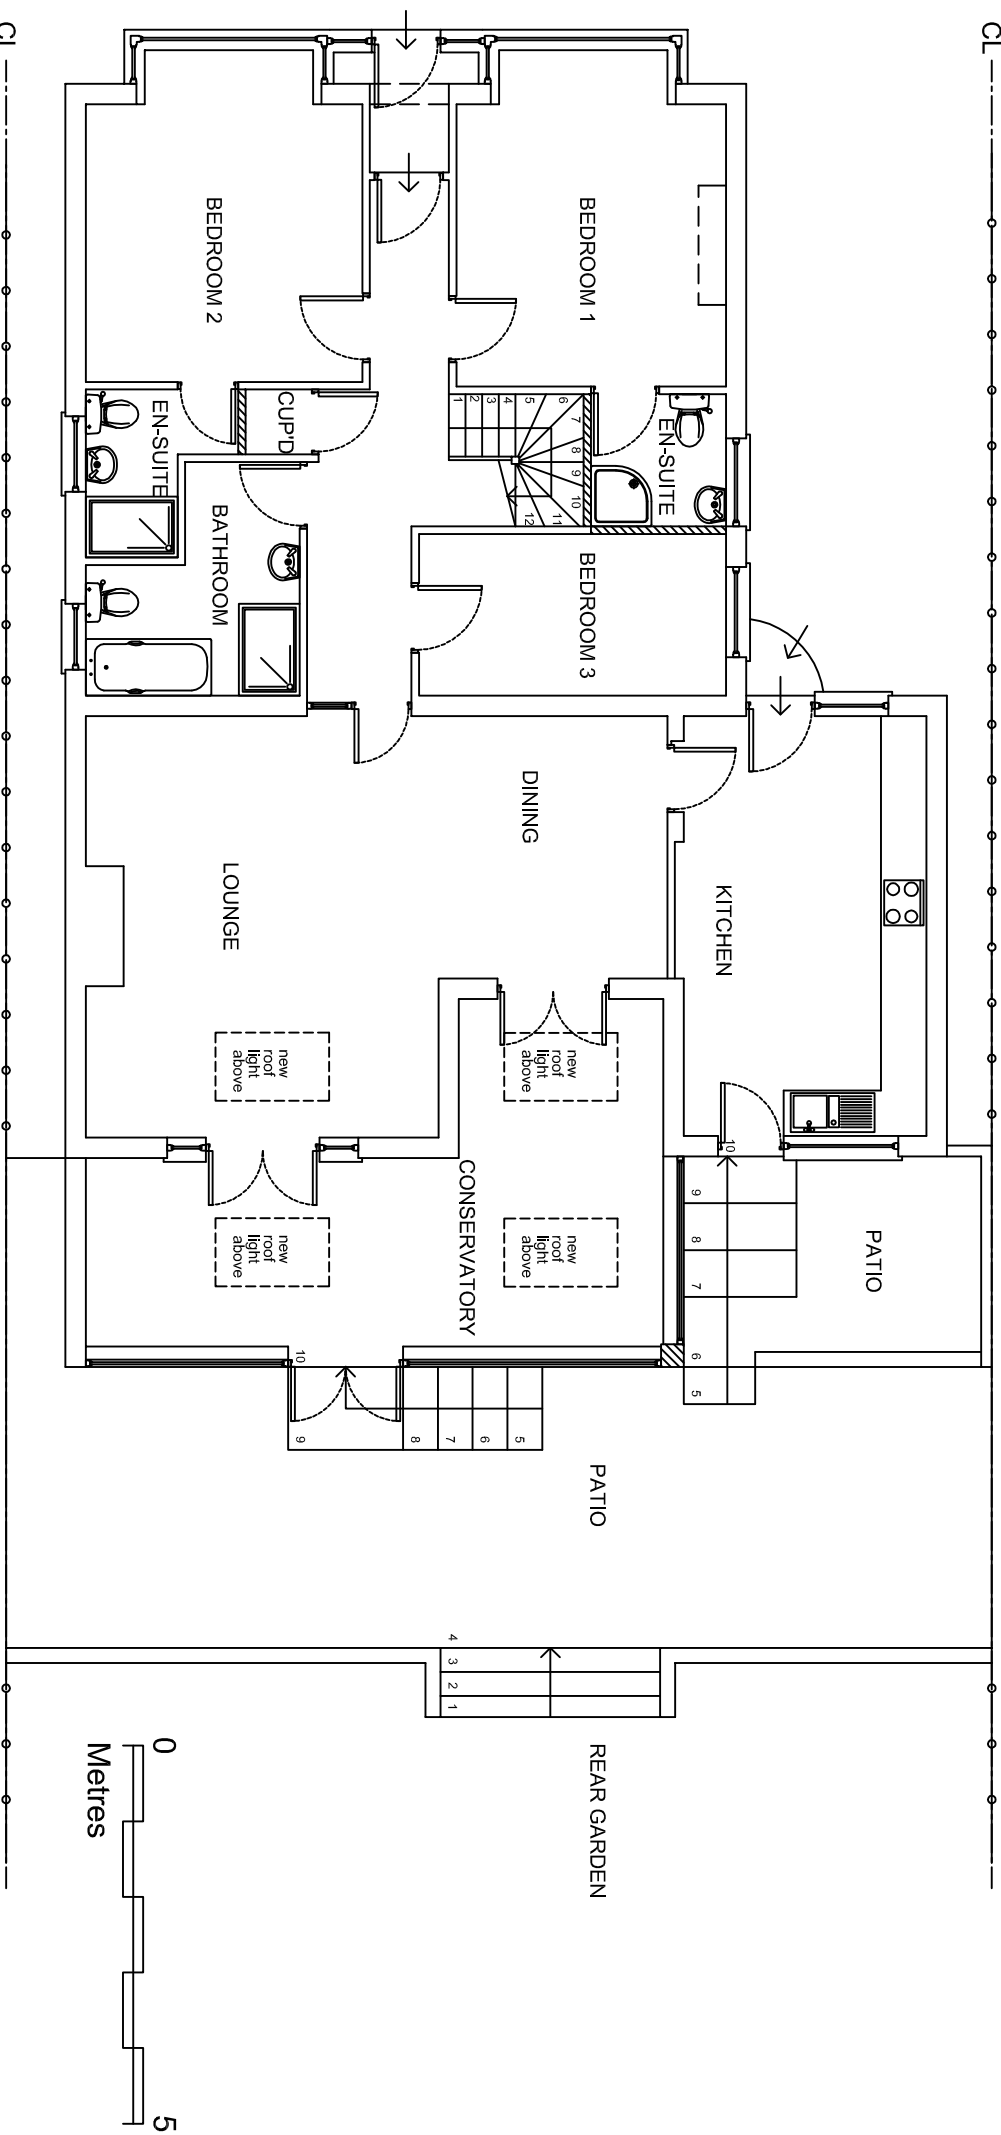

|     |                |               |
|-----|----------------|---------------|
| -   | -              | -             |
| Rev | Revision notes | Initials Date |



**GGC DESIGN LTD**  
**CHARTERED ARCHITECT**  
**Tel: 01895 810 932**  
**Mob: 07976 732 636**  
**g.g.callon11@btinternet.com**

g.g.calton11@binternet.com

PROJECT  
99 HALFORD ROAD, ICKENHAM UB10 8QA  
LOFT CONVERSION

**DESCRIPTION**  
**PROPOSED GROUND & LOFT FLOOR PLANS**

|            |          |            |          |
|------------|----------|------------|----------|
| SCALE      | DRAWN BY | CHECKED BY | DATE     |
| 1:100 @ A3 | JT       | GC         | 05/12/21 |

99 HR / P / 04

○