
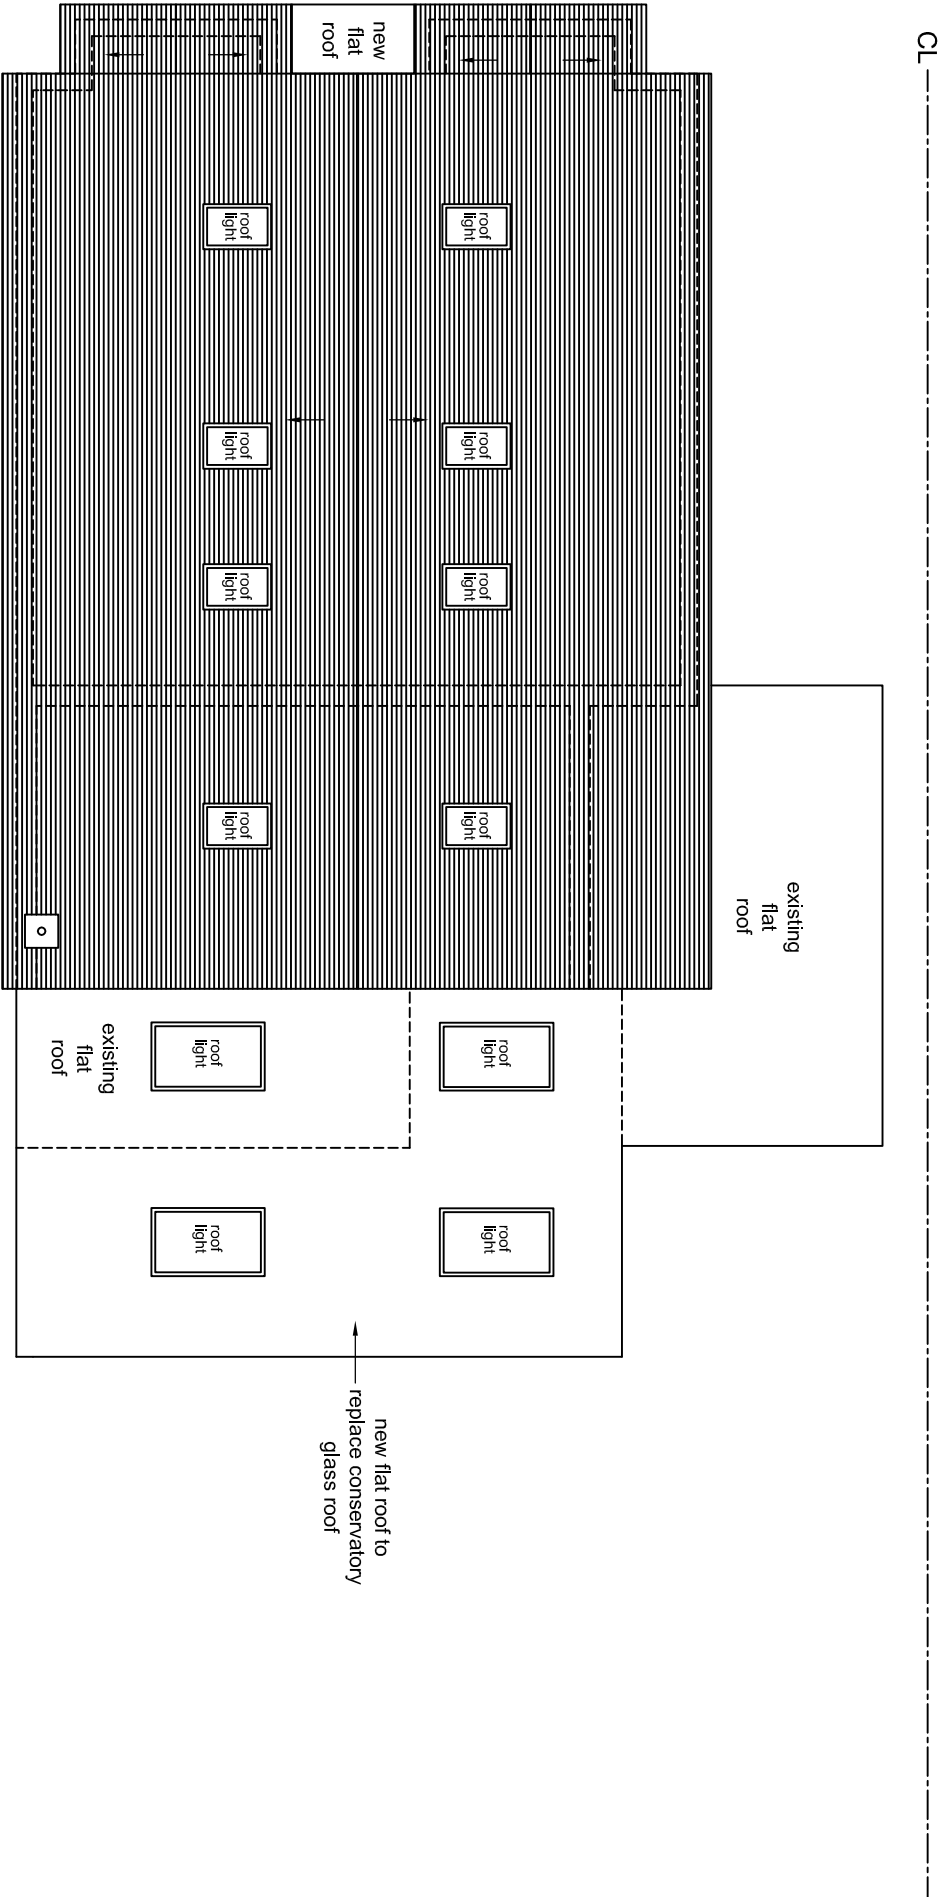


NOTES


The Contractor must verify all dimensions at the site before setting out, commencing work, or making any shop drawings. Any discrepancies must be reported to the Contract Administrator / Architect before proceeding.

This drawing to be used for estimating purposes only. The Contractor must not use this drawing for construction until the structural design has been carried out and confirmation given by Building Control that the design is acceptable. Architect's drawings to be used in conjunction with the structural drawings.

DO NOT SCALE FROM THIS DRAWING.

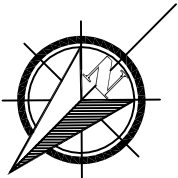

CL PROPOSED ROOF PLAN

 

Rev		-	-	Initials	Date
Revision notes					
PROJECT					
99 HALFORD ROAD, ICKENHAM UB10 8QA					
LOFT CONVERSION					
GGC DESIGN LTD CHARTERED ARCHITECT Tel: 01895 610 932 Mob: 07976 732 636 g.g.callon11@btinternet.com					
					
DESCRIPTION					
PROPOSED ROOF PLAN					
SCALE	DRAWN BY	CHECKED BY	DATE		
1:100 @ A3	JT	GC	12/11/21		
DRAWING No.				REV.	
99 HR / P / 07				B	