



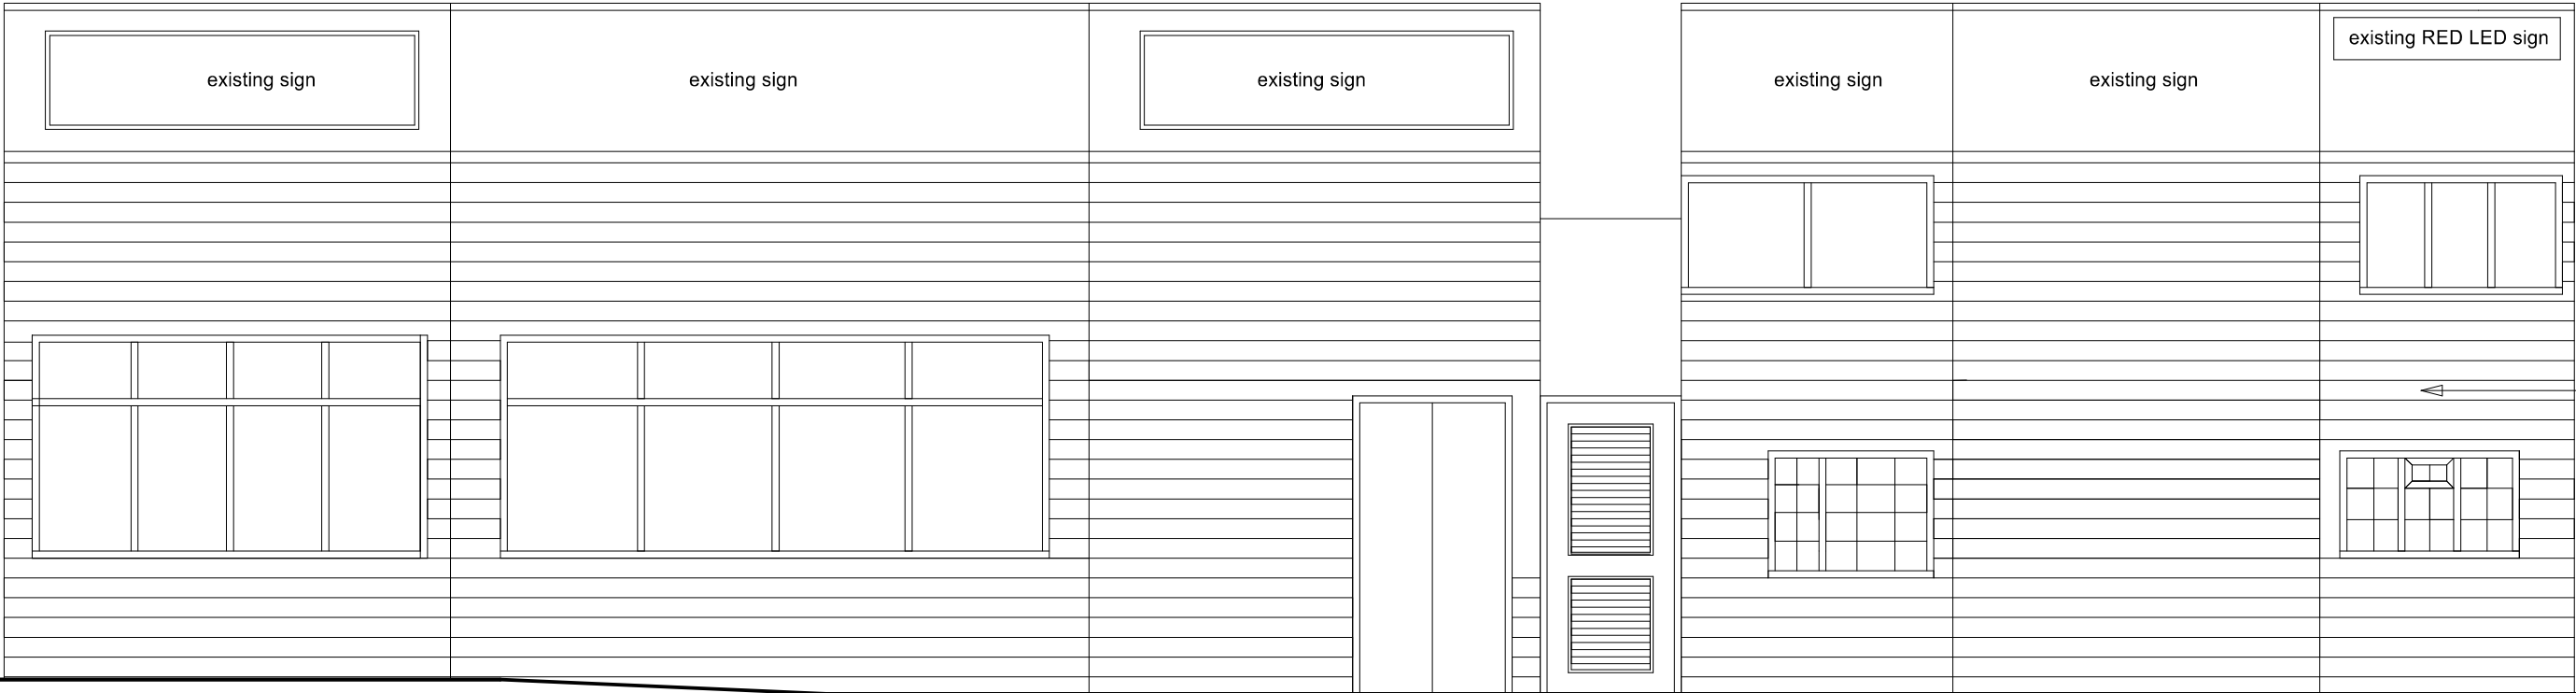

FRONT ELEVATION
(EXISTING)

EXISTING AND PROPOSED LED
LIGHT BOX IS 1600 X 300mm

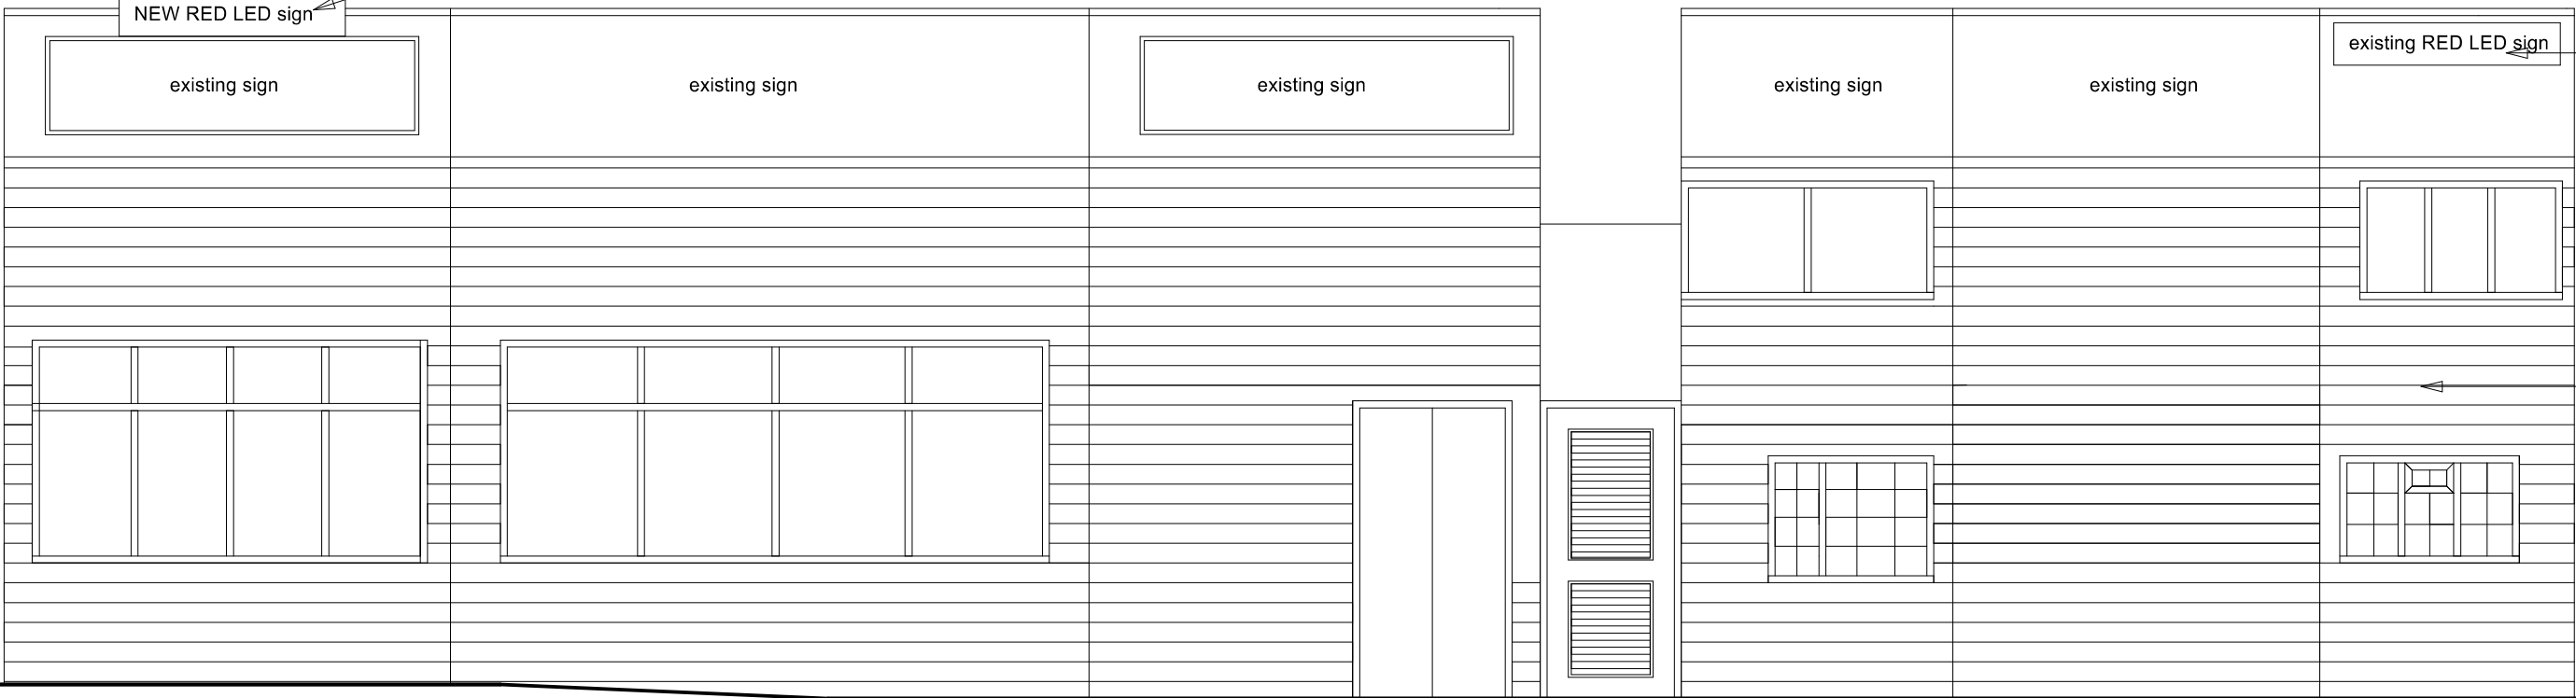


FRONT ELEVATION
(PROPOSED)

TIMBER PAINTED CLADDING

EXISTING AND PROPOSED LED
LIGHT BOX IS 1600 X 300mm
ILLUMINATION LEVELS
DAY- 2000- lux
NIGHT100-lux

TIMBER PAINTED CLADDING

 

1:100 SCALE BAR

PRELIMINARY

REV	DATE	DESCRIPTION

©COPYRIGHT



CLAYDON HOUSE
1 EDISON ROAD
AYLESBURY
BUCKS
HP19 8TE
TEL: 01296 431374

CLIENT
Mr E Sahin

PROJECT
THE 3 STEPS
HIGH STREET, COWLEY

DETAIL
Plan and Elevations

SCALE	1:50	SCH	DRAWN
DATE	MAR26		APPROVED
JOB NO. 26/2617		DRAWING NO. 1	

Ground Floor Plan

