



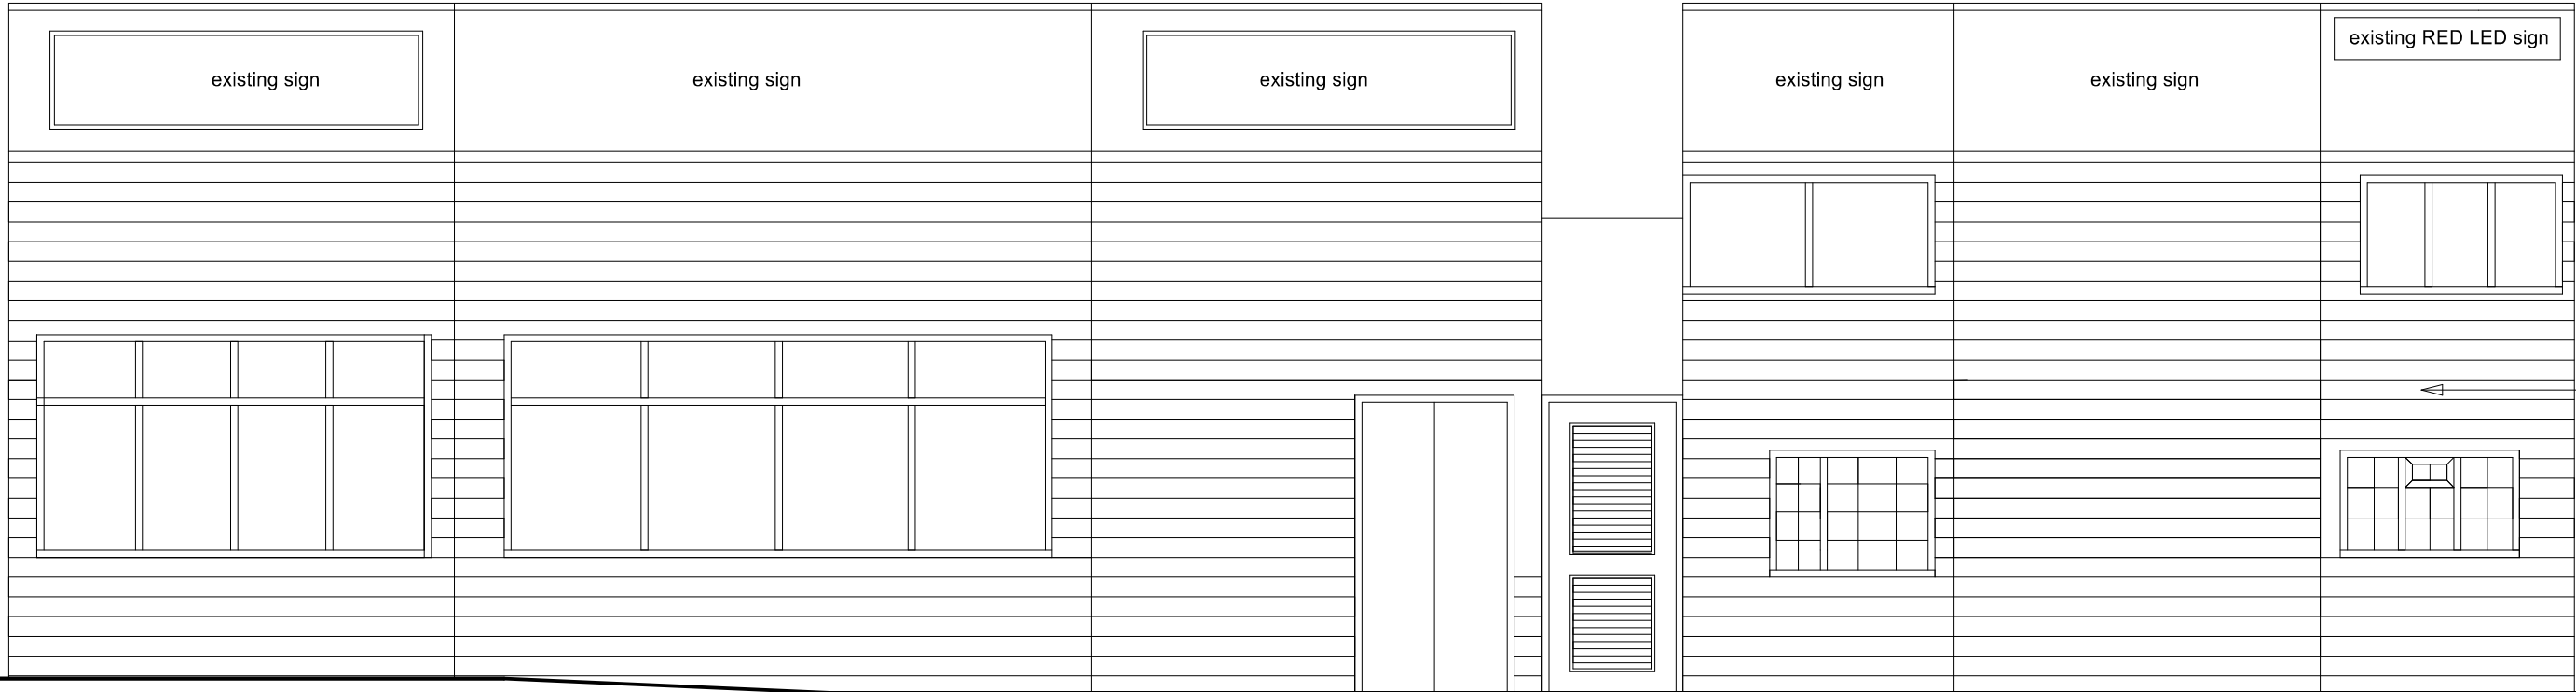


FRONT ELEVATION
(EXISTING)

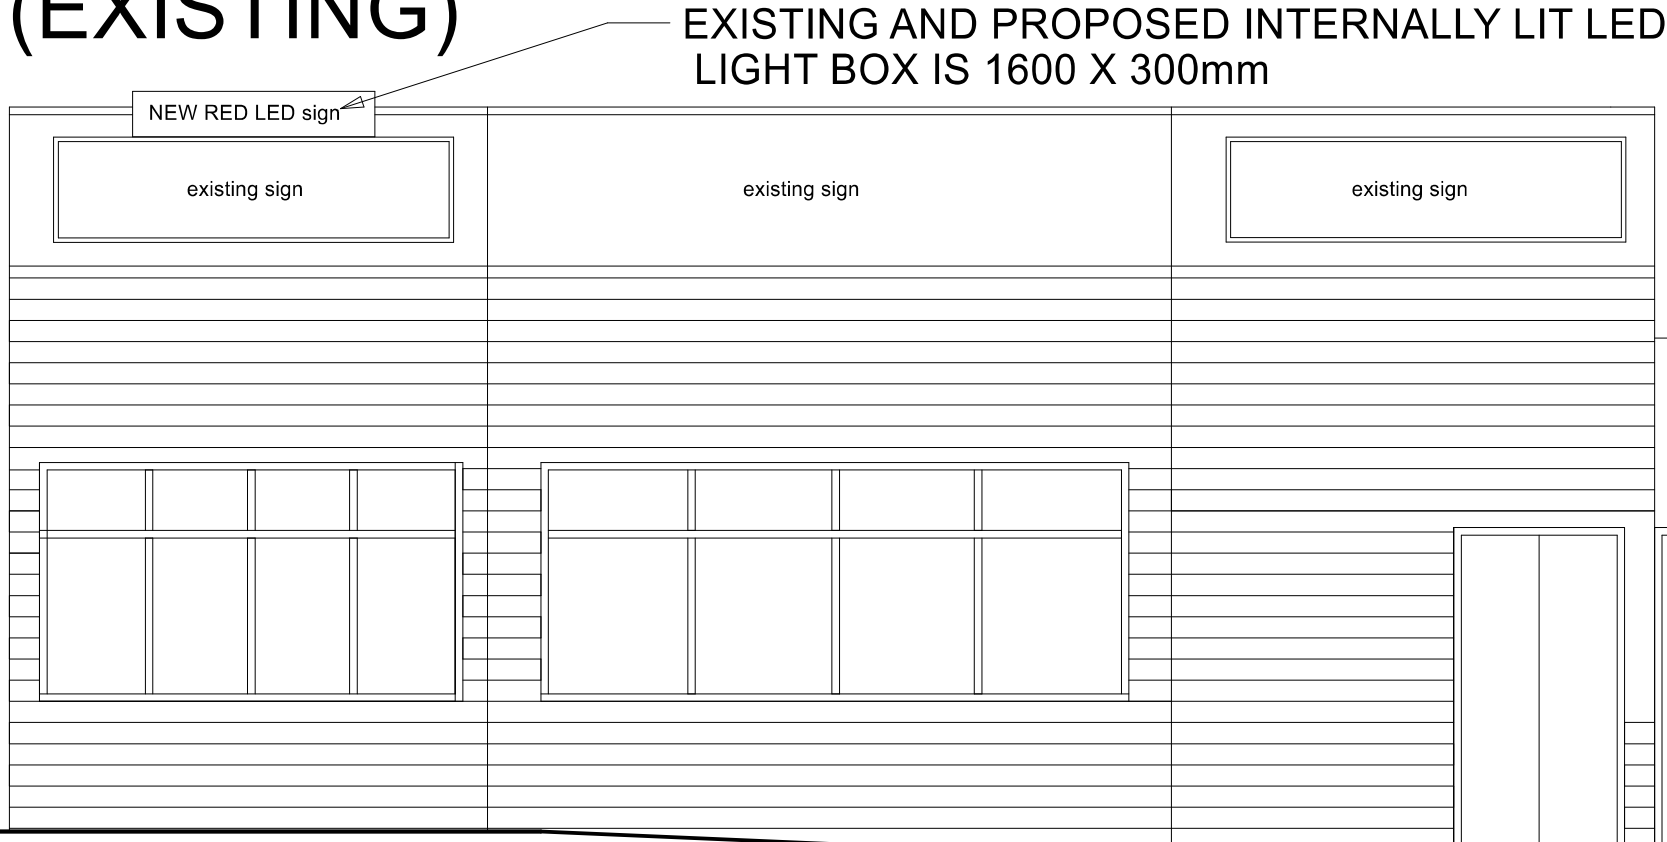

FRONT ELEVATION
(PROPOSED)

EXISTING AND PROPOSED LED
LIGHT BOX IS 1600 X 300mm
ILLUMINATION LEVELS
DAY- 2000- lux
NIGHT100-lux

TIMBER PAINTED CLADDING

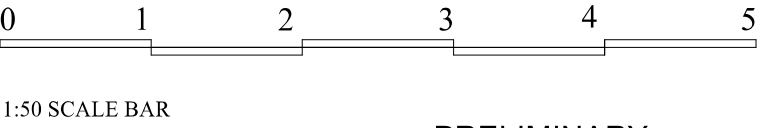

PRELIMINARY			
B	OCT26	INTERNALLY LIT LIGHT BOX NOTE ADDED	
A	SEP26	SCALE BAR REVISED	
REV	DATE	DESCRIPTION	

©COPYRIGHT



CLAYDON HOUSE
1 EDISON ROAD
AYLESBURY
BUCKS
HP19 8TE
TEL: 01296 431374

CLIENT
Mr E Sahin

PROJECT
THE 3 STEPS
HIGH STREET, COWLEY

DETAIL
Plan and Elevations

SCALE	1:50	SCH	DRAWN
DATE	MAR26	APPROVED	
JOB NO.	26/2617	DRAWING NO.	1B
		A	B

Ground Floor Plan

