



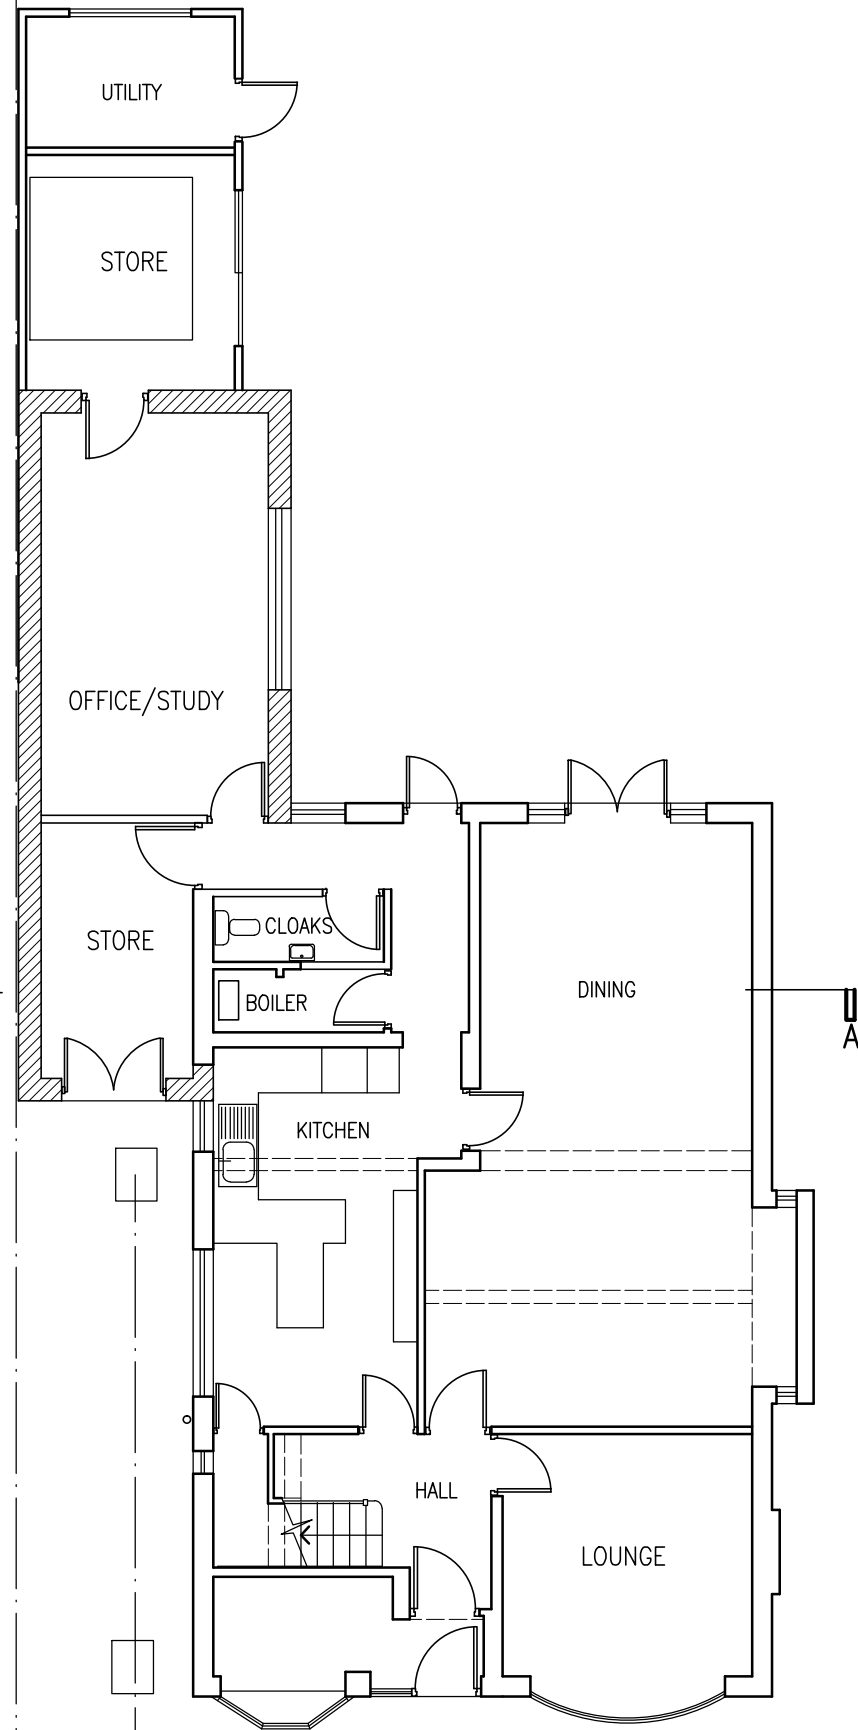


GROUND FLOOR PLAN

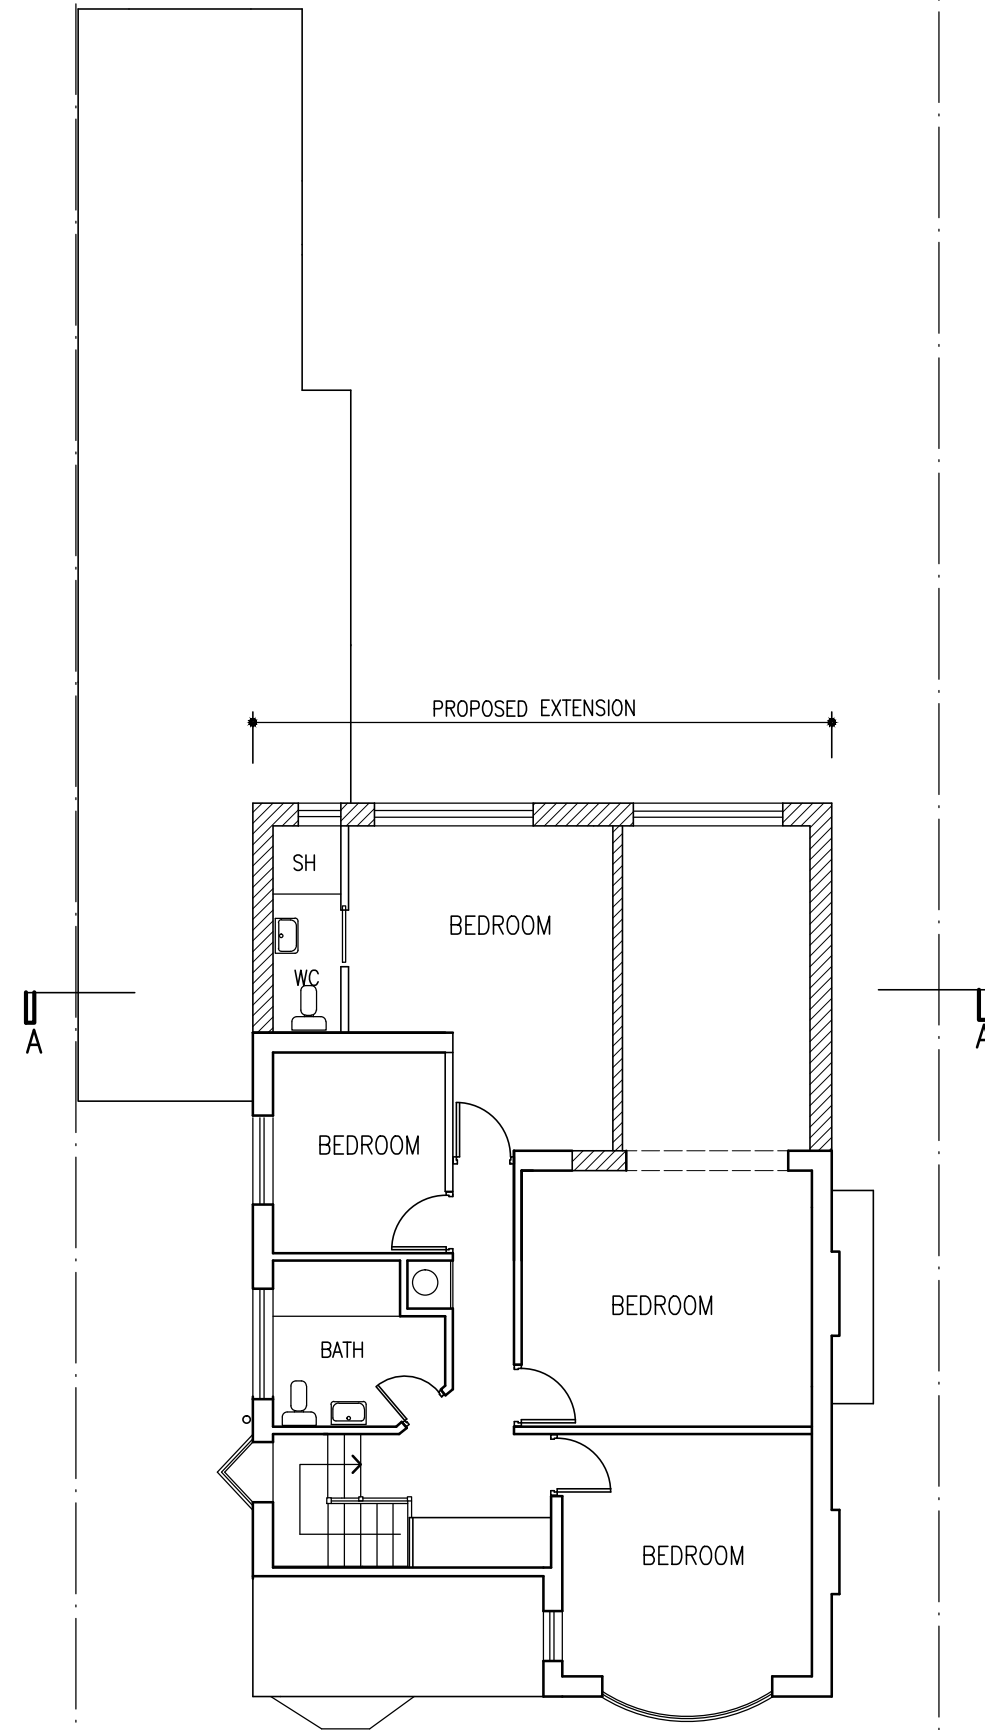

FIRST FLOOR PLAN

PROPOSED

 

Project
**PROPOSED REAR FIRST FLOOR EXTENSION AND
 CONVERSION OF GARAGE TO HABITABLE ROOM
 & ALTERATION TO FRONT BOUNDARY WALL
 AT 10 WEST DRAYTON PARK AVENUE
 WEST DRAYTON UB7 7QA**

Drawing
PLANS

Scale
 1/100@A3

Date
 AUG. 2021
 Drawn

Drawing No.
A/626/01