




REAR ELEVATION

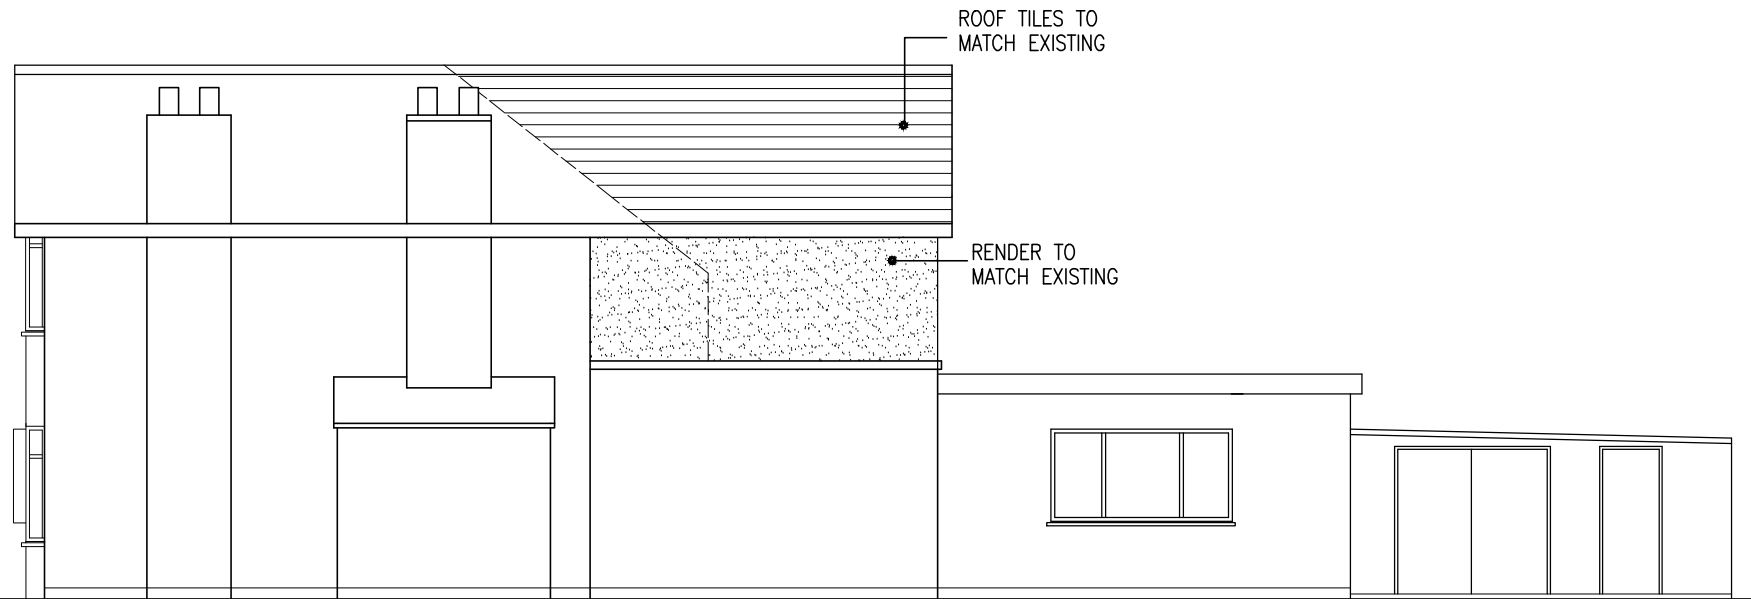

PROPOSED

SIDE ELEVATION



FRONT ELEVATION

CEILING LEVEL

FIRST FLOOR


GROUND FLOOR

ROOF TILES TO MATCH EXISTING

RENDER TO MATCH EXISTING

PROPOSED

SIDE ELEVATION

 

Project
PROPOSED REAR FIRST FLOOR EXTENSION AND
& CONVERSION OF GARAGE TO HABITABLE ROOM
& ALTERATION TO FRONT BOUNDARY WALL
AT 10 WEST DRAYTON PARK AVENUE
WEST DRAYTON UB7 7QA

Drawing
ELEVATIONS

Scale
1/100@A3

Date
AUG. 2021
Drawn

Drawing No.
A/626/02