



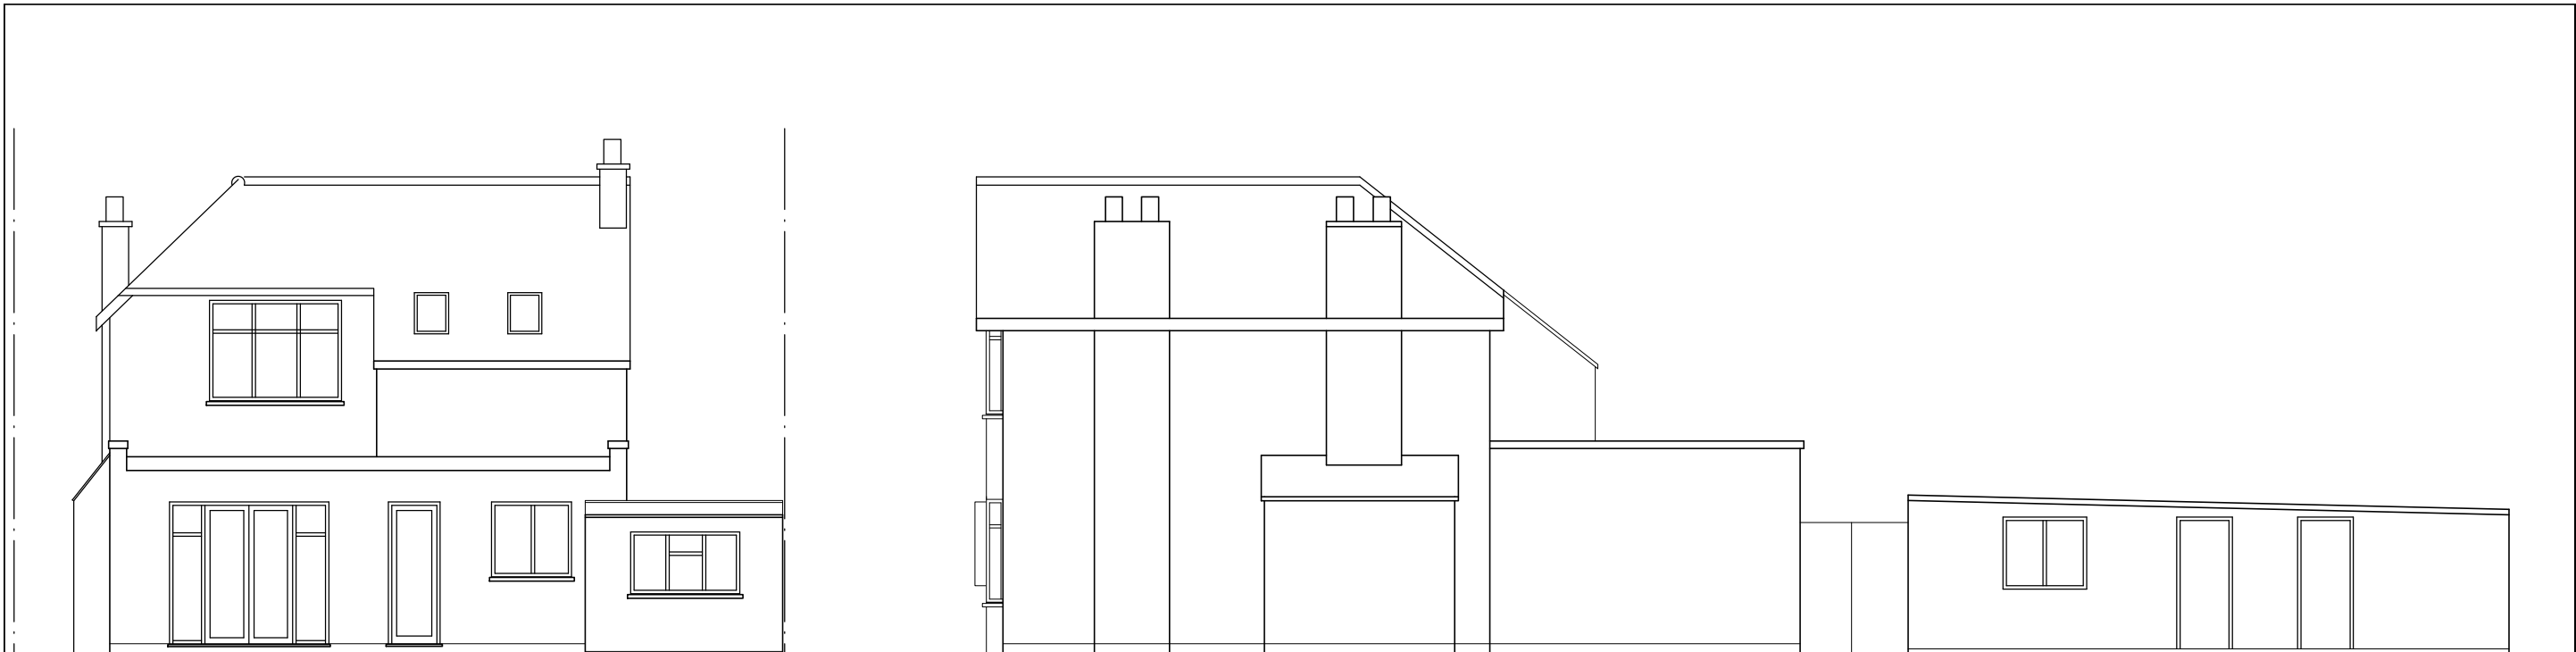

REAR ELEVATION

EXISTING

SIDE ELEVATION

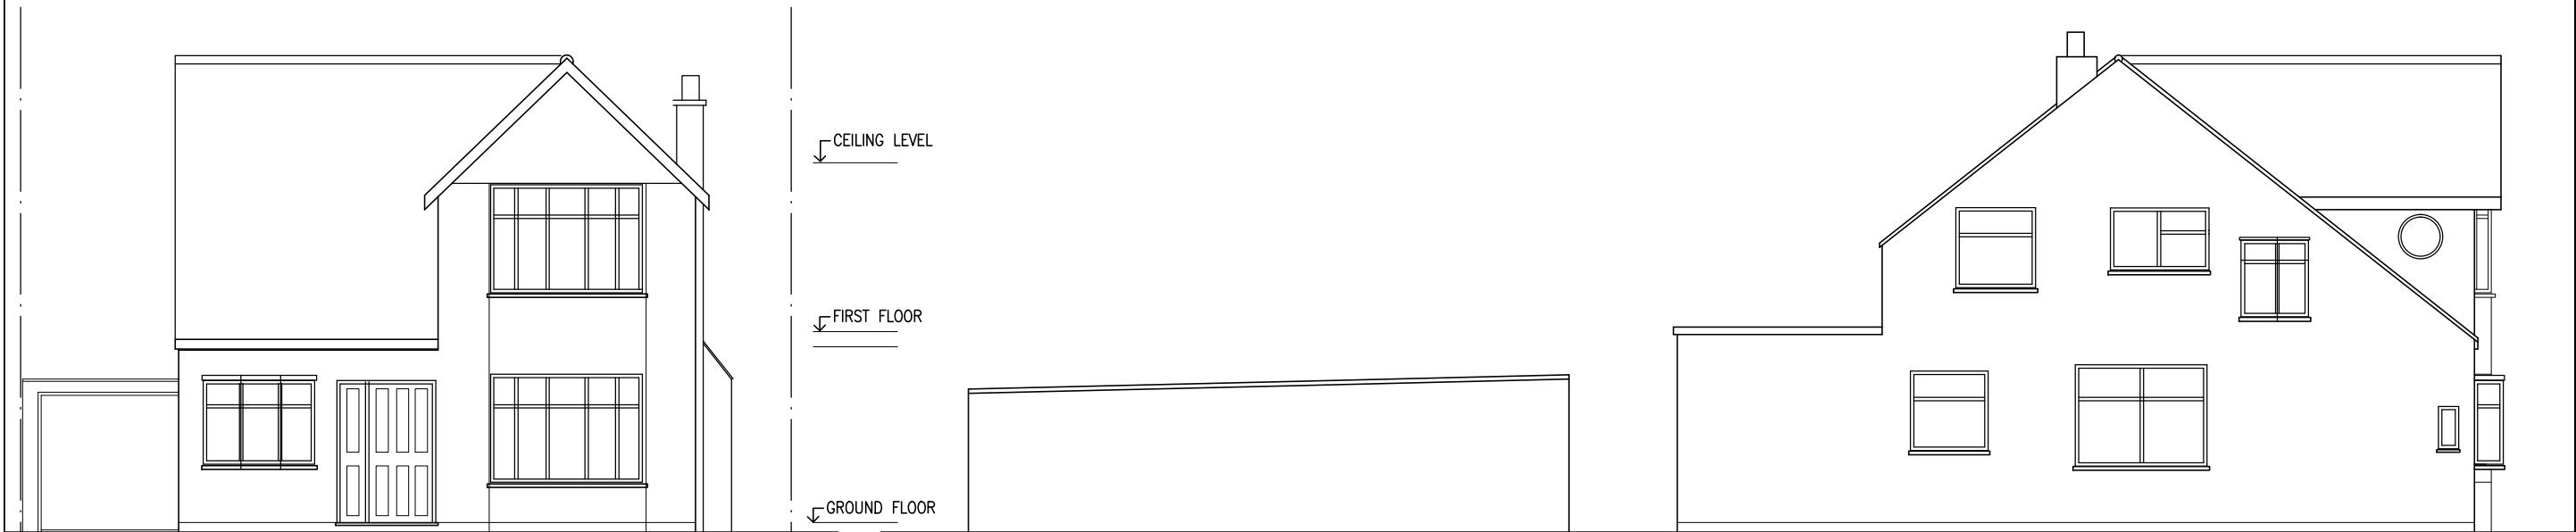


FRONT ELEVATION

EXISTING

SIDE ELEVATION

SCALE BAR

 

Project
PROPOSED REAR FIRST FLOOR EXTENSION AND
CONVERSION OF GARAGE TO HABITABLE ROOM
& ALTERATION TO FRONT BOUNDARY WALL
AT 10 WEST DRAYTON PARK AVENUE
WEST DRAYTON UB7 7QA

Drawing
ELEVATIONS

Scale 1/100@A3	Date AUG. 2021 Drawn	Drawing No. A/626/06
-------------------	----------------------------	-------------------------