

Use figured dimensions. Do not scale from this drawing.
All Dimensions must be checked on site. Any inconsistencies must be reported back to the architect. This drawing and any designs indicated thereon are the copyright of Brooks Murray Architects. All rights reserved. No Part of this work may be produced without without prior permission in writing from Brooks Murray Architects. Planning stage drawings should not be used for construction.


REV	Description	Date
A	Planning Revision	21.12.20



1. Brick - New Ivanhoe Cream
- less than 5% black



2. Windows/Balconies/Metal Cladding - RAL 7016

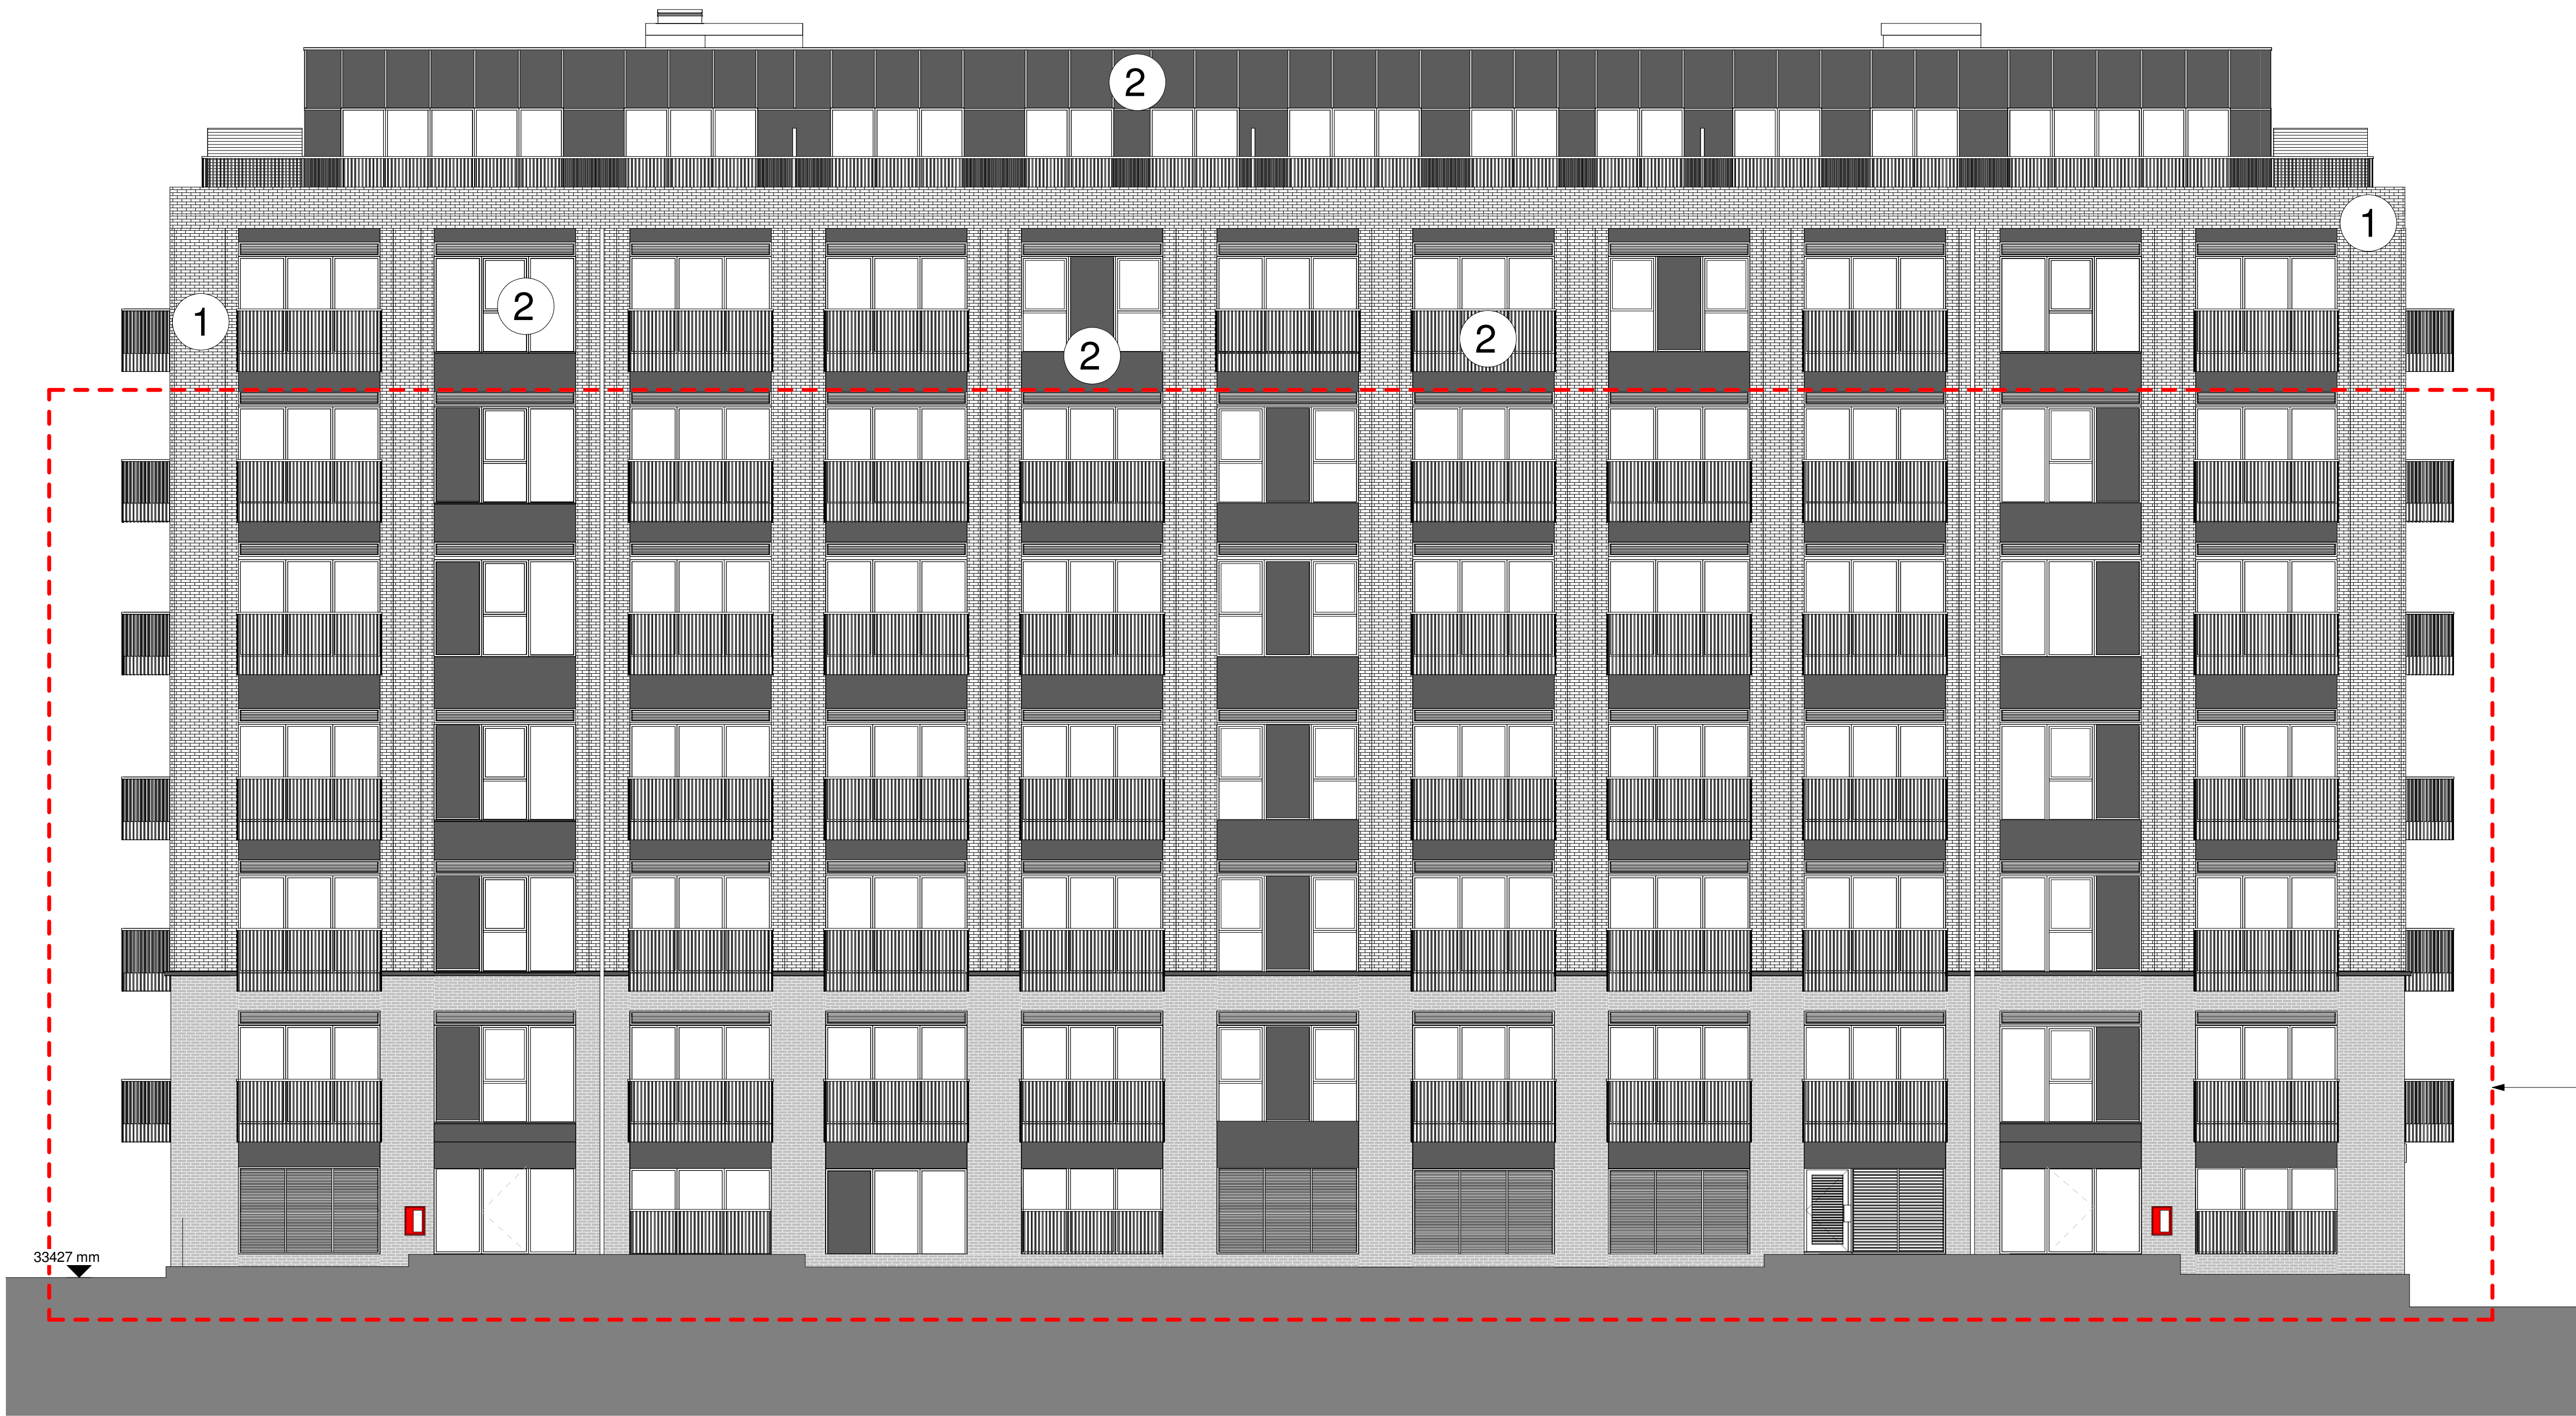

Ground to fifth floors subject to separate planning approvals ref: 40050/APP/2019/1865 and 40050/APP/2019/3523.

1 Elevation 3 West
1 : 100

Brooks Murray Architects
The Arts Building, Morris Place, London, N4 3JG
+44 (0)20 77399955 architects@brooksmurray.com

brooks
murray

CLIENT
Xone Kontrol
JOB
Bridge House, Uxbridge
UB8 1HS

DRAWING TITLE
West Elevation

SCALE
1 : 100 @ A1

DATE
DECEMBER 2020

STATUS
PLANNING - EXTENSION

DWG NO. REV Issued by
1253.01- 202_A LJ