



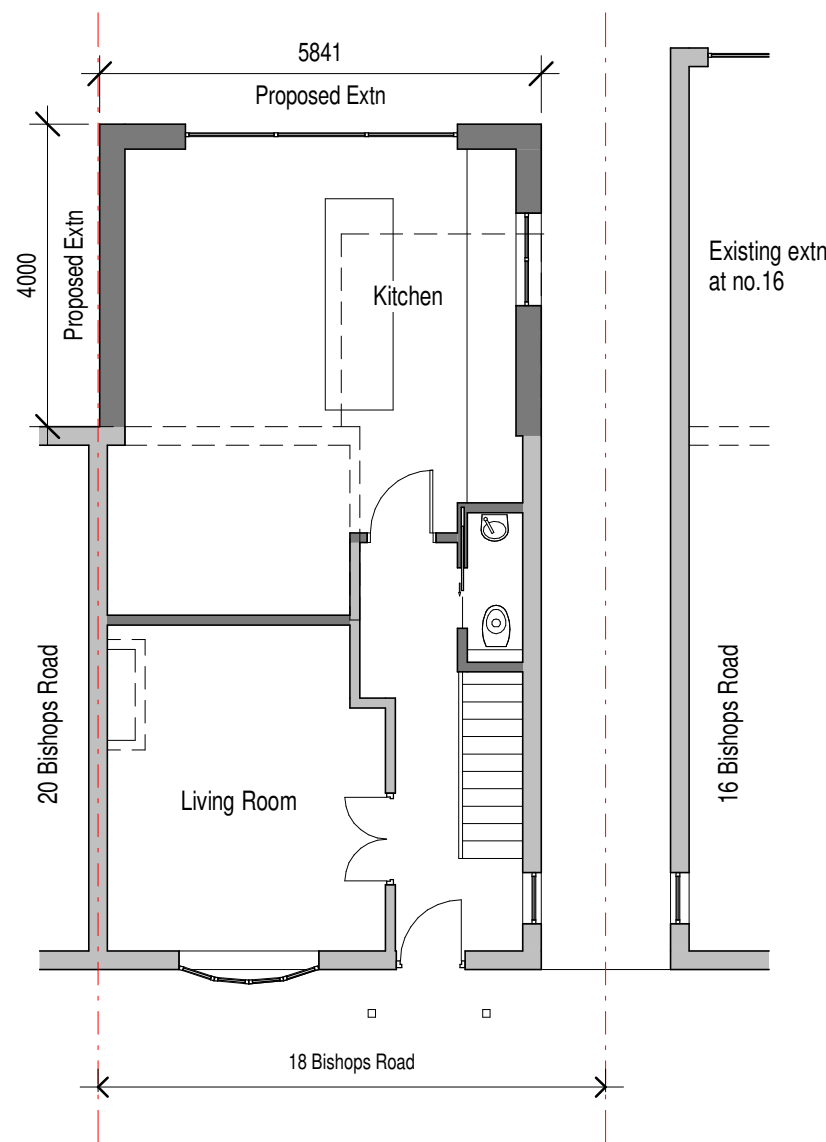

1

Proposed Ground Floor


1 : 100

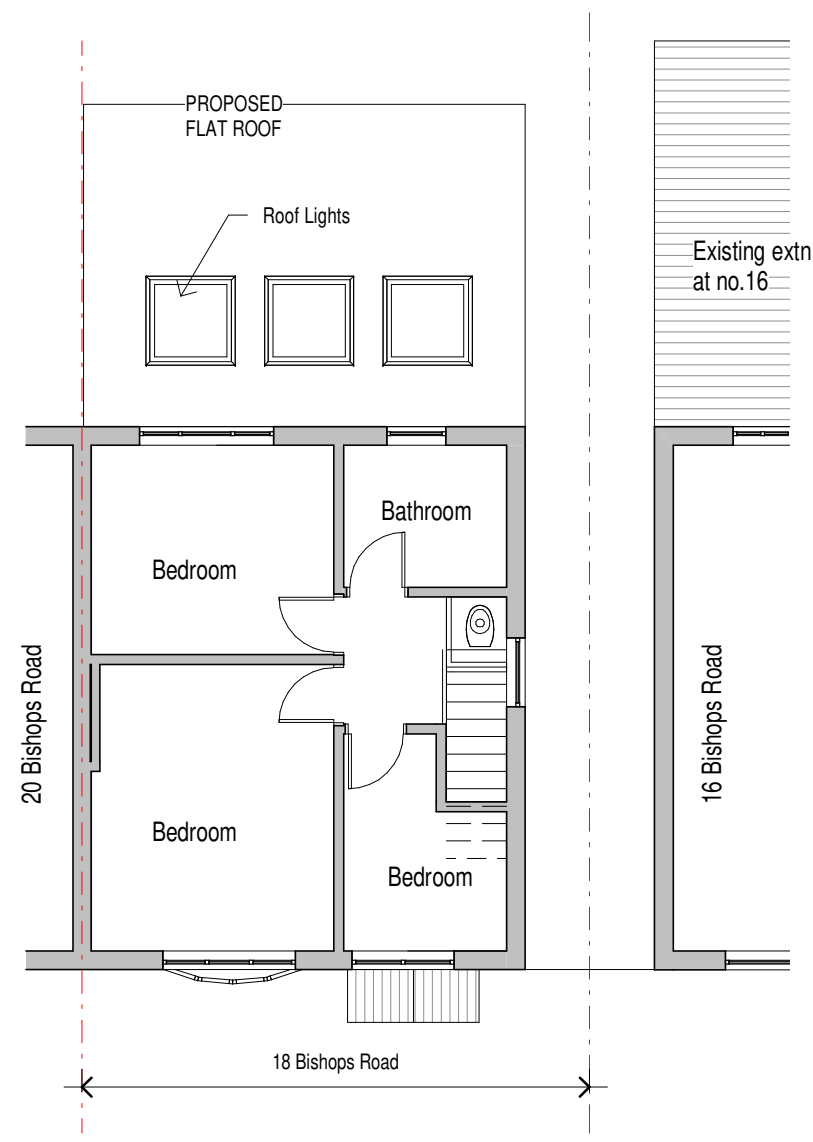

2

Proposed First Floor


1 : 100

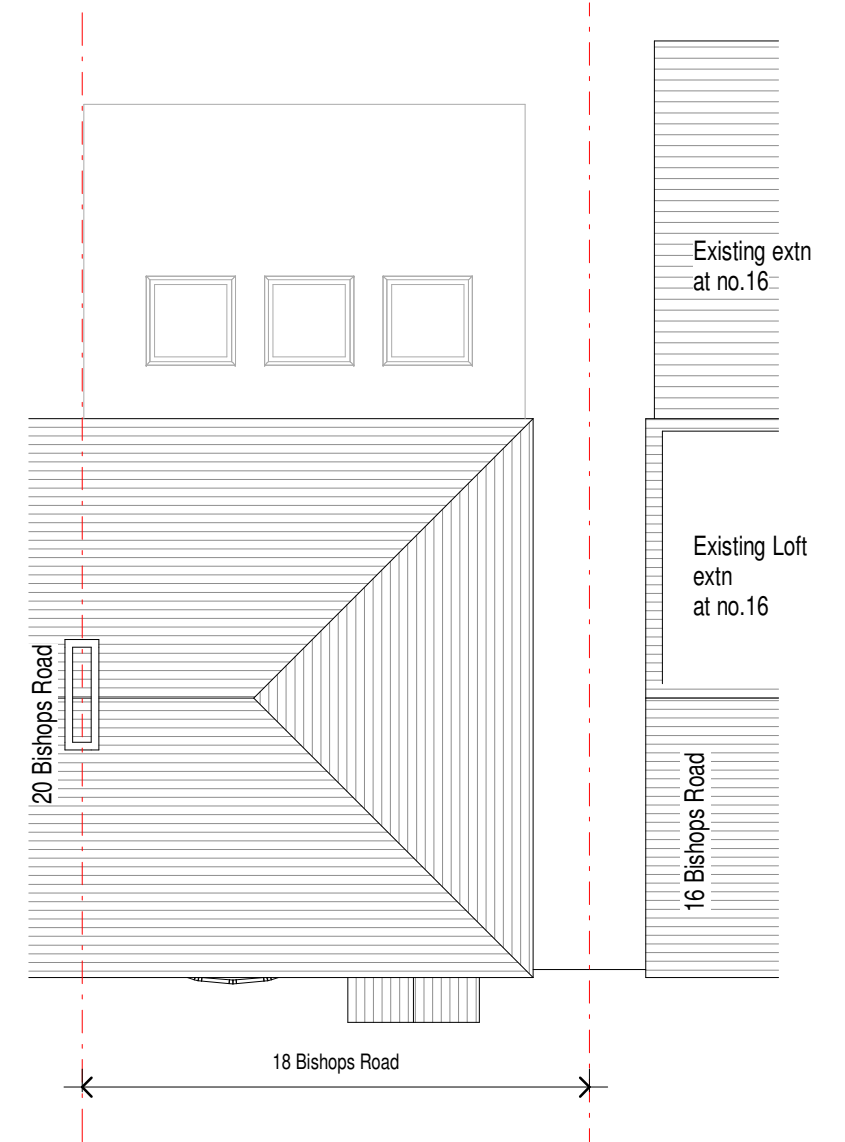

3

Proposed Roof Plan


1 : 100

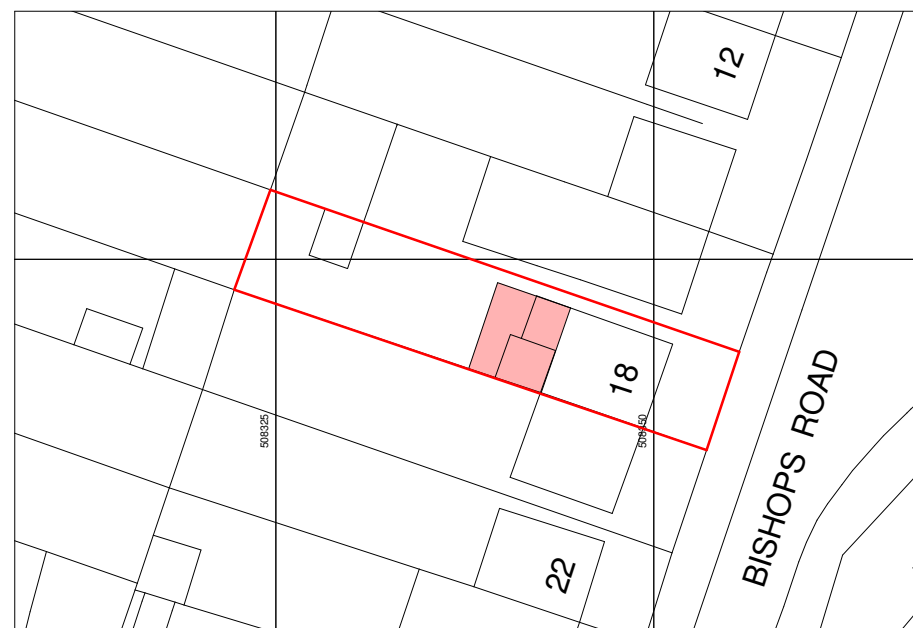



4

Block Plan

1 : 500

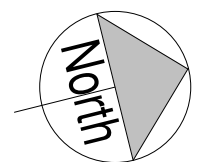

Scale 1:100

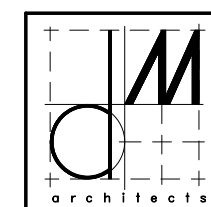 

PROJECT
Harmeet Bajaj
Extension to
18 Bishops Road
Hayes
UB3 2TB

TITLE
Proposed Plans
and Block Plan

SCALE
As indicated

DATE
19.09.26

DRAWING No.
2609 - A130

75 QUEENS DRIVE * SURBITON * SURREY * KT5 8PP * T 0750 6672098