



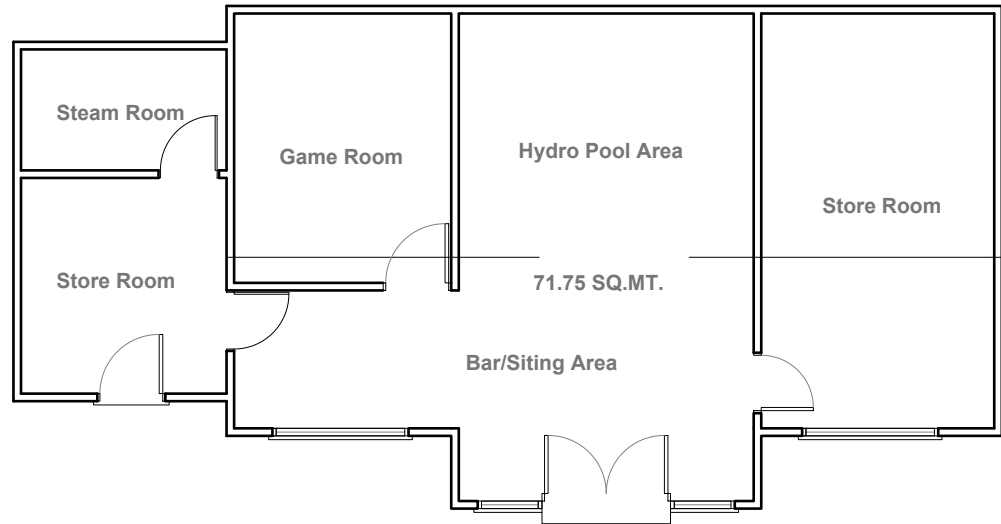


Existing Outbuilding Plan  
Scale 1:100

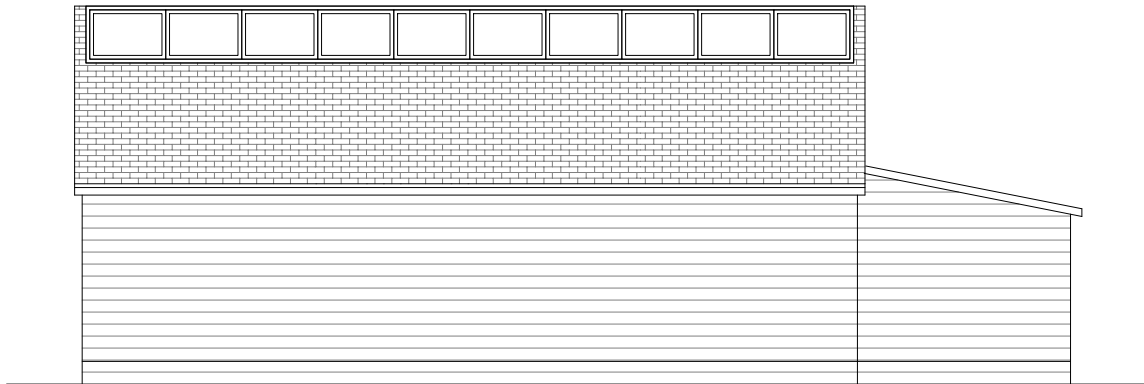


Existing Front Elevation  
Scale 1:100



Existing Front Elevation  
Scale 1:100

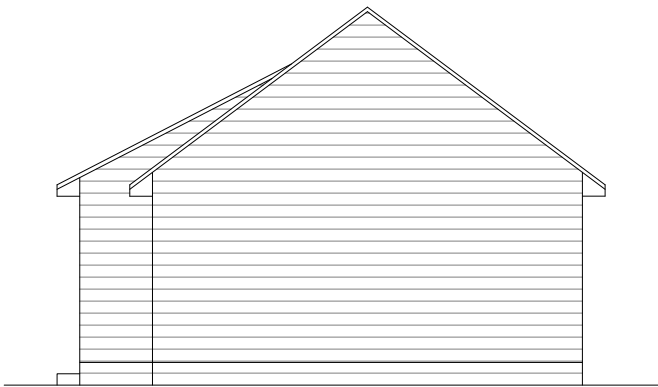

Existing Side Elevation  
Scale 1:100

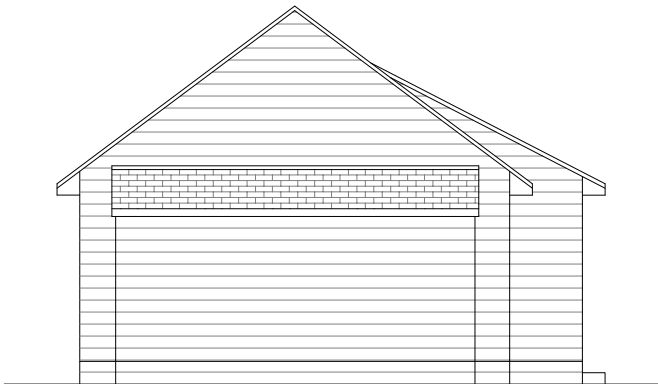

Existing Side Elevation  
Scale 1:100



GENERAL NOTES:  
1. ALL DIMENSIONS ARE IN MILLIMETER.  
2. VERIFY ALL DIMENSIONS AND CONDITIONS BEFORE BUILDING OR STARTING CONSTRUCTION. NOTIFY THE DESIGNER IMMEDIATELY OF ANY DISCREPANCY OR VARIATION.  
3. ALL WORK TO COMPLY WITH CURRENT BUILDING REGULATIONS AND CODES OF PRACTICE

Title:

Existing Outbuilding Plan & Elevations

Site Address

66 The Drive,  
Ickenham  
Middlesex  
UB10 8AQ

Scale: 1:100 @A3

Date: 08/03/2022  
Drawing No.:  
2021/187 -01OBC

Drawn By:  
SB

Revision Date:

|                                                               |  |
|---------------------------------------------------------------|--|
|                                                               |  |
|                                                               |  |
| e:mail -<br>faluckpatel@yahoo.com<br>(M) +44 (0) 7871 466 254 |  |







# Faluck Patel

Proposed External Finish  
Materials to Match Existing  
External Finish Materials


Proposed Flank Wall Window to be  
Obscure Glazed and Non Opening  
below 1.7m from FFL

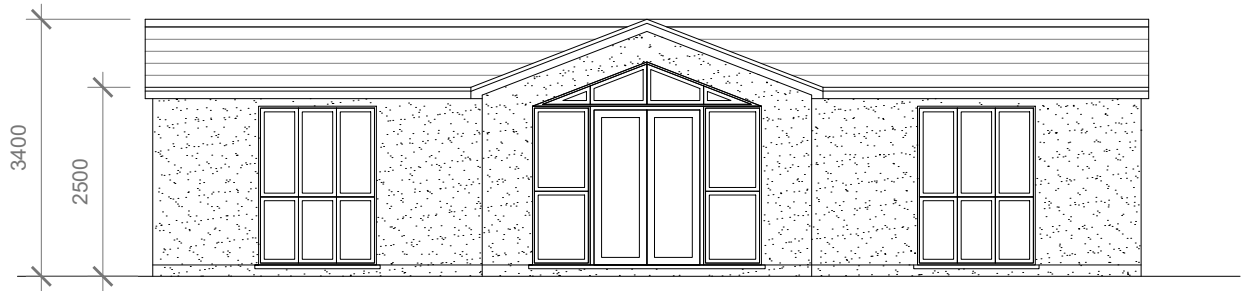


**Proposed Front Elevation**  
Scale 1:100

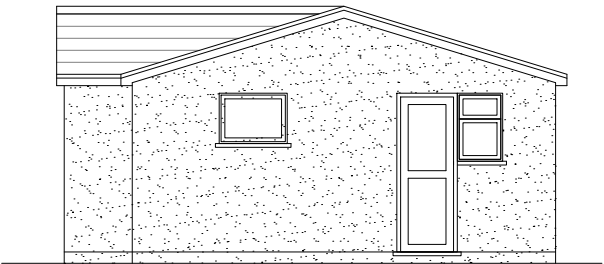

**Proposed Side Elevation**  
Scale 1:100

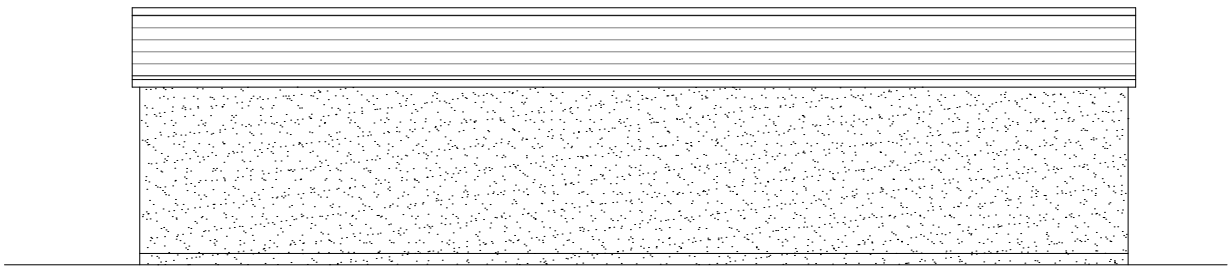

**Proposed Rear Elevation**  
Scale 1:100

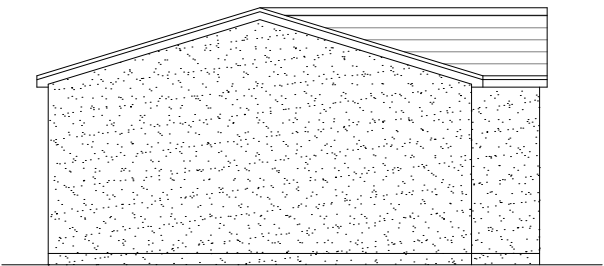

**Proposed Side Elevation**  
Scale 1:100



GENERAL NOTES:  
1. ALL DIMENSIONS ARE IN MILLIMETER.  
2. VERIFY ALL DIMENSIONS AND CONDITIONS BEFORE BUILDING OR  
STARTING CONSTRUCTION. NOTIFY THE DESIGNER IMMEDIATELY OF ANY  
DISCREPANCY OR VARIATION.  
3. ALL WORK TO COMPLY WITH CURRENT BUILDING REGULATIONS  
AND CODES OF PRACTICE

Title:

Proposed Outbuilding Elevations

Site Address

66 The Drive,  
Ickenham  
Middlesex  
UB10 8AQ

Scale: 1:100 @A3

Date: 08/03/2022  
Drawing No.:  
2021/187 -03OBC

Drawn By:  
SB

Revision Date:

e:mail -  
faluckpatel@yahoo.com  
(M) +44 (0) 7871 466 254

