

Contact:
Email: info@bluearchdesign.co.uk,
Cell: 044 + 078 3293 8374
Web site: www.bluearchdesign.co.uk

Notes:
© 2020 Blue Architecture Limited.
All rights reserved.
All drawings are for the purpose of gaining
Planning Permission approval only.
All written dimensions to be taken in
preferences to scaled dimensions.

Rear Extension:-
Carpet Area: 17.20 Sq.M

Rev.	Description	By	Ckd	Date

Client:
Mr. Jas Panesar.


Project:
Single Storey Rear Extension 4.0 M Deep
And existing Garage Partly Demolish.

Location:
34 Marvell Ave, Hayes,
Middlesex, UB4 0QR.

Status:
Larger extension: neighbour consultation scheme


Title:
Existing and proposed Elevations-1.

Drawn by:	Sr. Et.	Checked by:
L.p	--	R.k
Project no:	Sheet Size	Sheet no.
BAL-1440	A3	
Date:	Scale:	
29/11/2020	1:100	

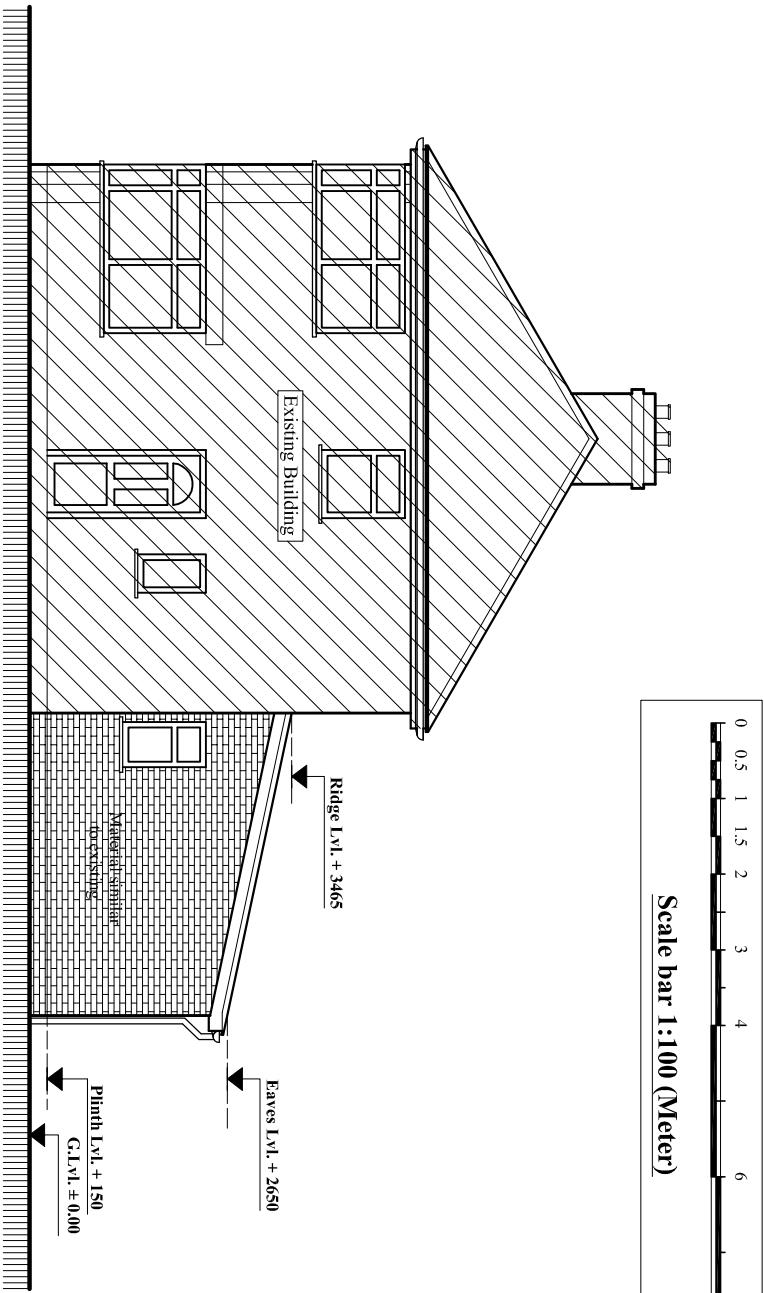


Proposed East Elevation

Scale:1:100

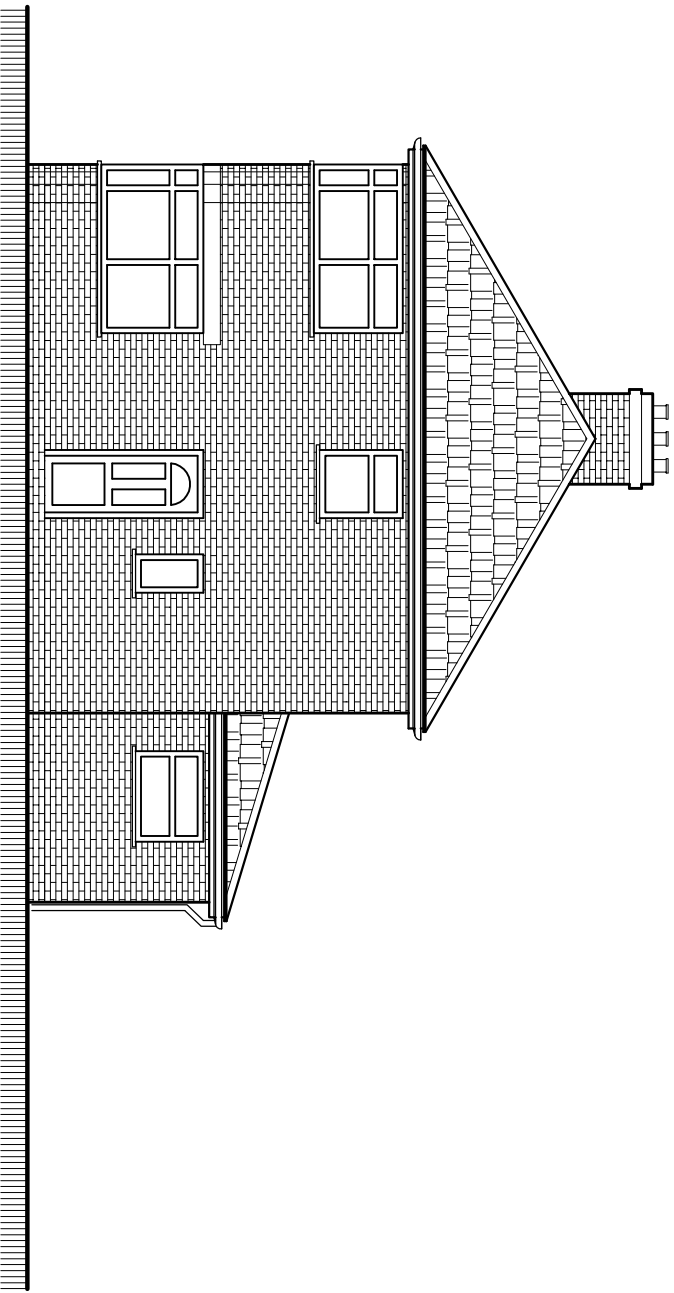


Existing East Elevation

Scale:1:100

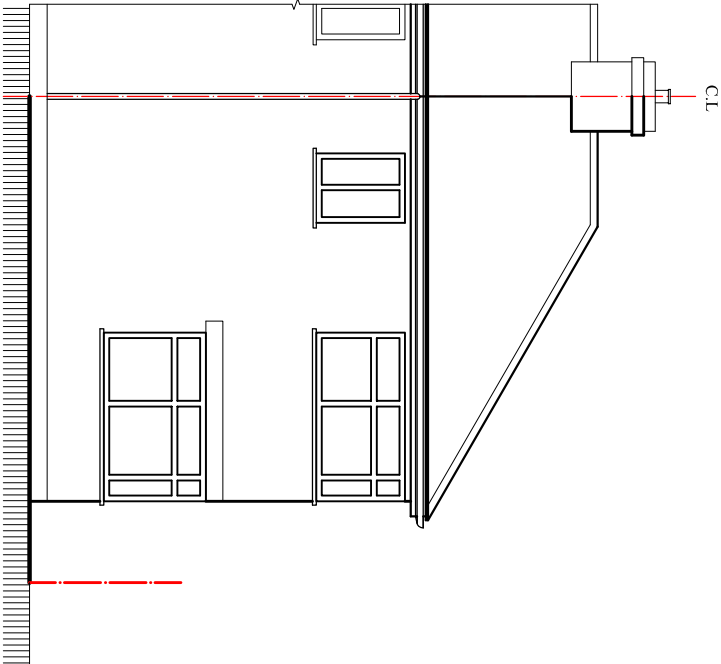

Proposed South Elevation

Scale:1:100

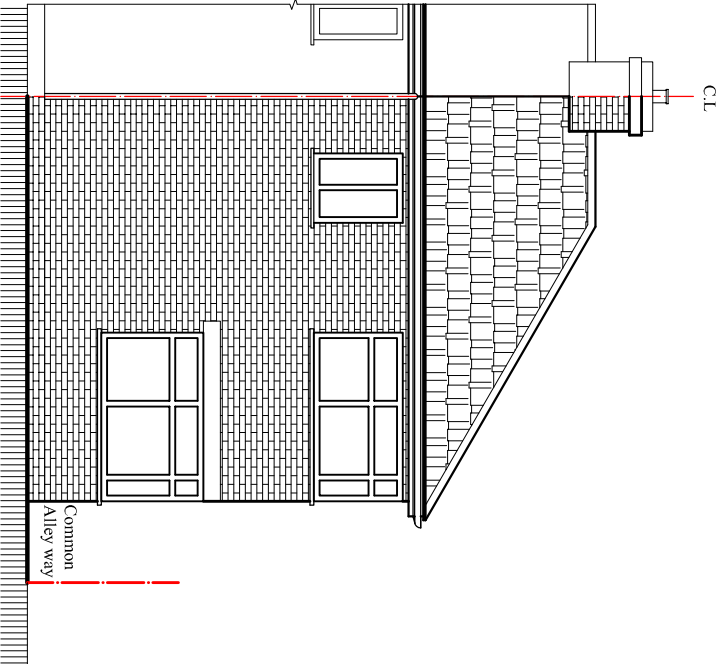

Existing South Elevation

Scale:1:100