




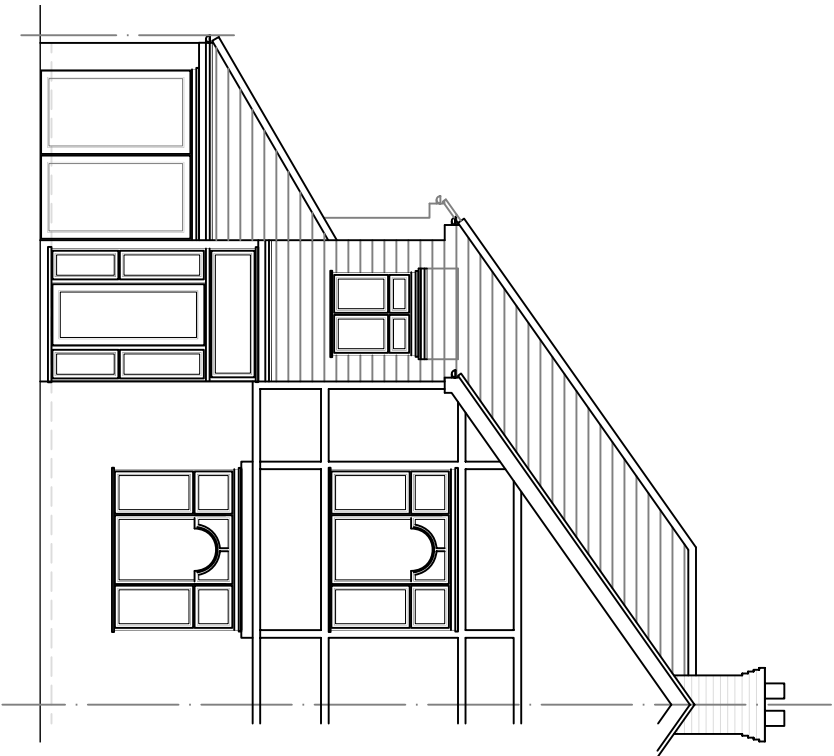


Front Elevation

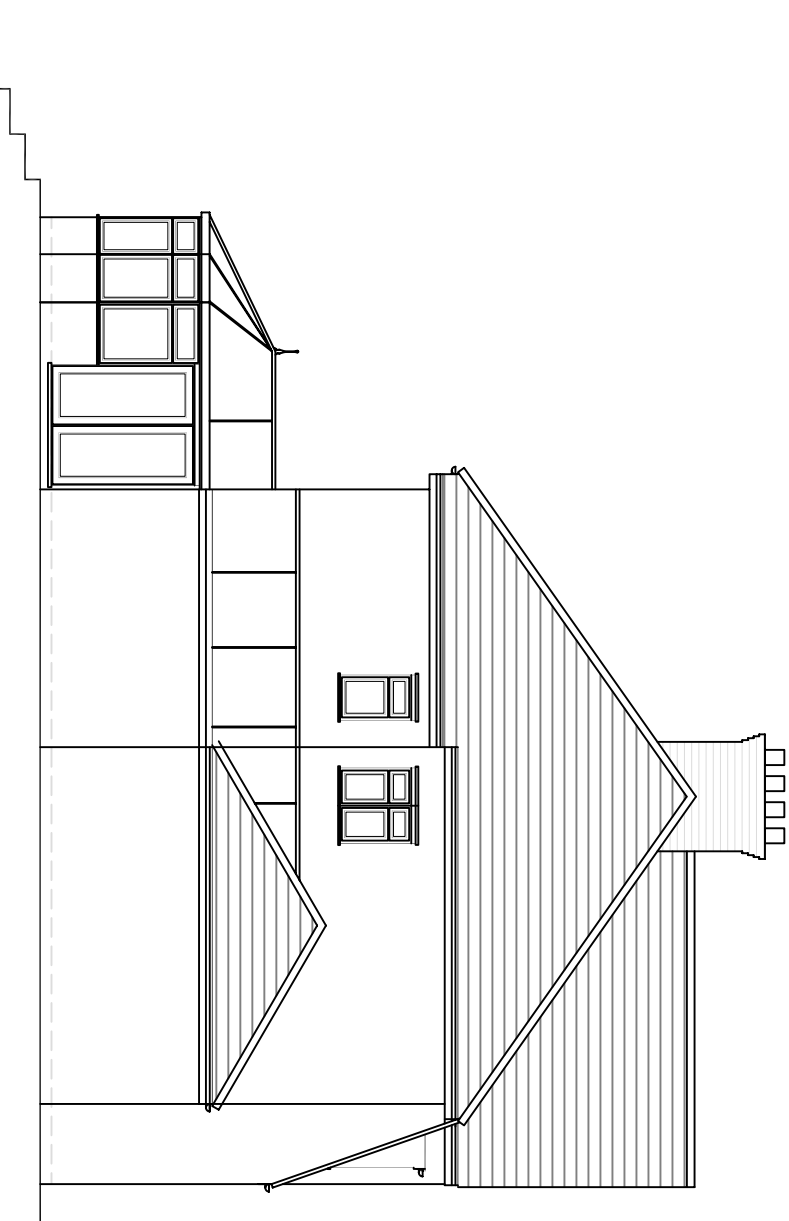


Side Elevation (RHS)

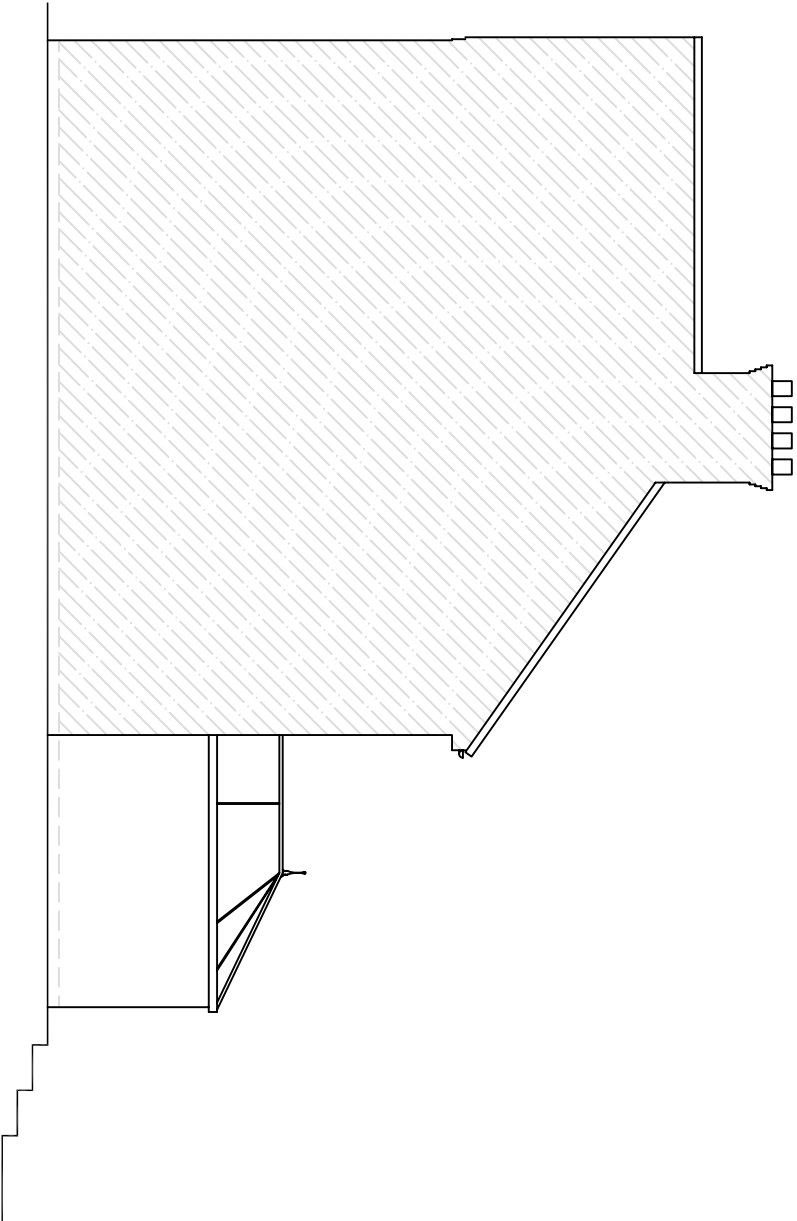

Side Elevation (LHS)

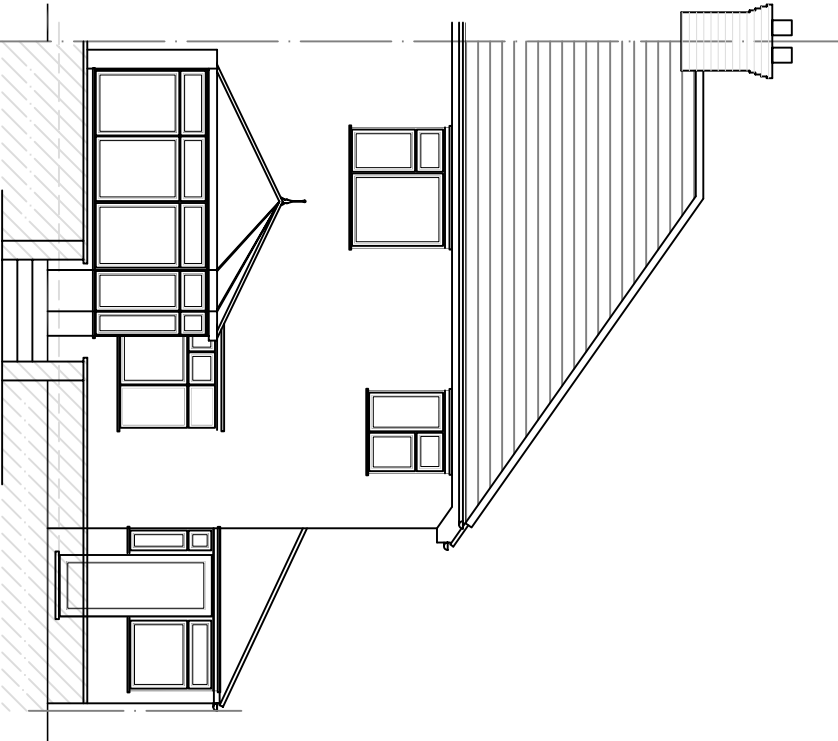

Rear Elevation

 

rev			

These drawings should be approved by local Authority
No dimensions to be scaled from this drawing. All dimensions to be checked on site. This drawing is copyright and should not be reproduced without permission of the Architects.

client: **Mr. Stefan Walters**
project: **13 Briarwood Drive Northwood HA6 1PJ**

drawing:

Existing Elevations

scale: 1:100 date: Nov 2020 drawn:

07 / 20 rev: