




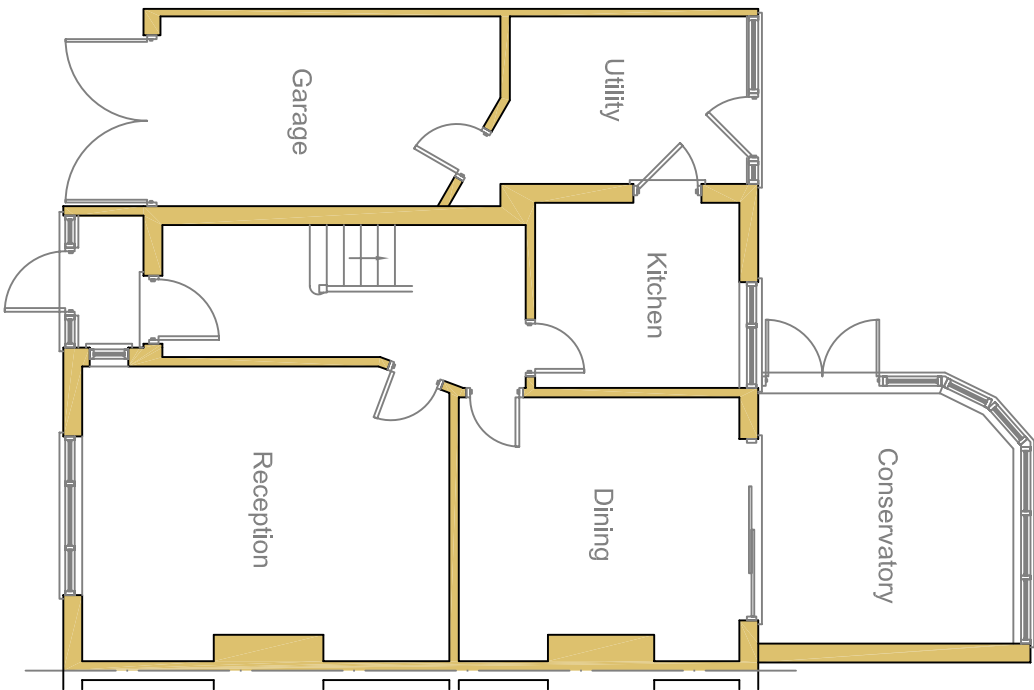


Ground Floor Plan

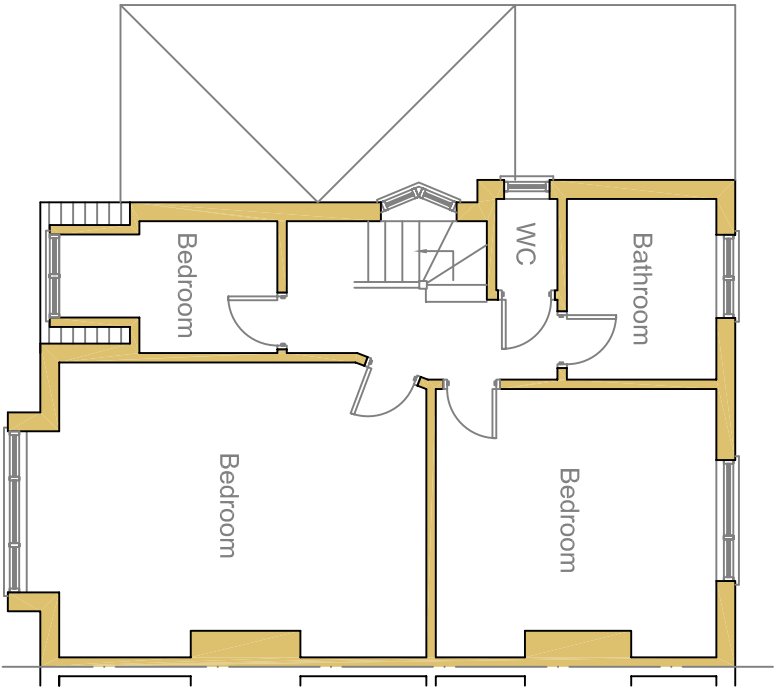

First Floor Plan

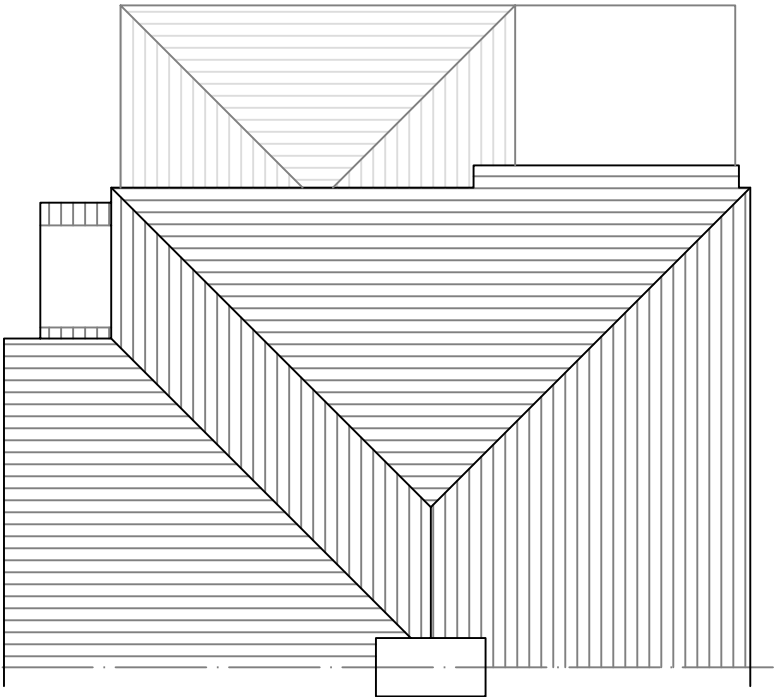

Roof Plan

 

Scale 1 to 100

rev		

These drawings should be approved by local Authority

No dimensions to be scaled from this drawing. All dimensions to be checked on site. This drawing is copyright and should not be reproduced without permission of the Architects.

client:

Mr. Stefan Walters

project:

**13 Briarwood Drive
Northwood
HA6 1PJ**

drawing:

**Existing Floor &
Roof Plans**

scale: 1:100 date: Nov 2020 drawn:

08 / 20

rev: