




All materials used in the
proposed will match existing
materials

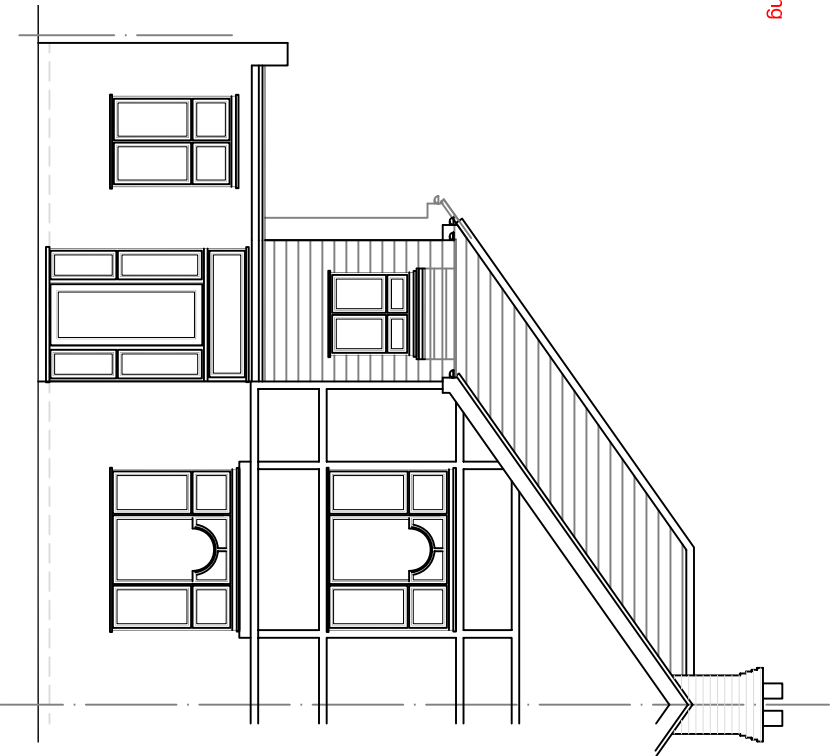


Front Elevation

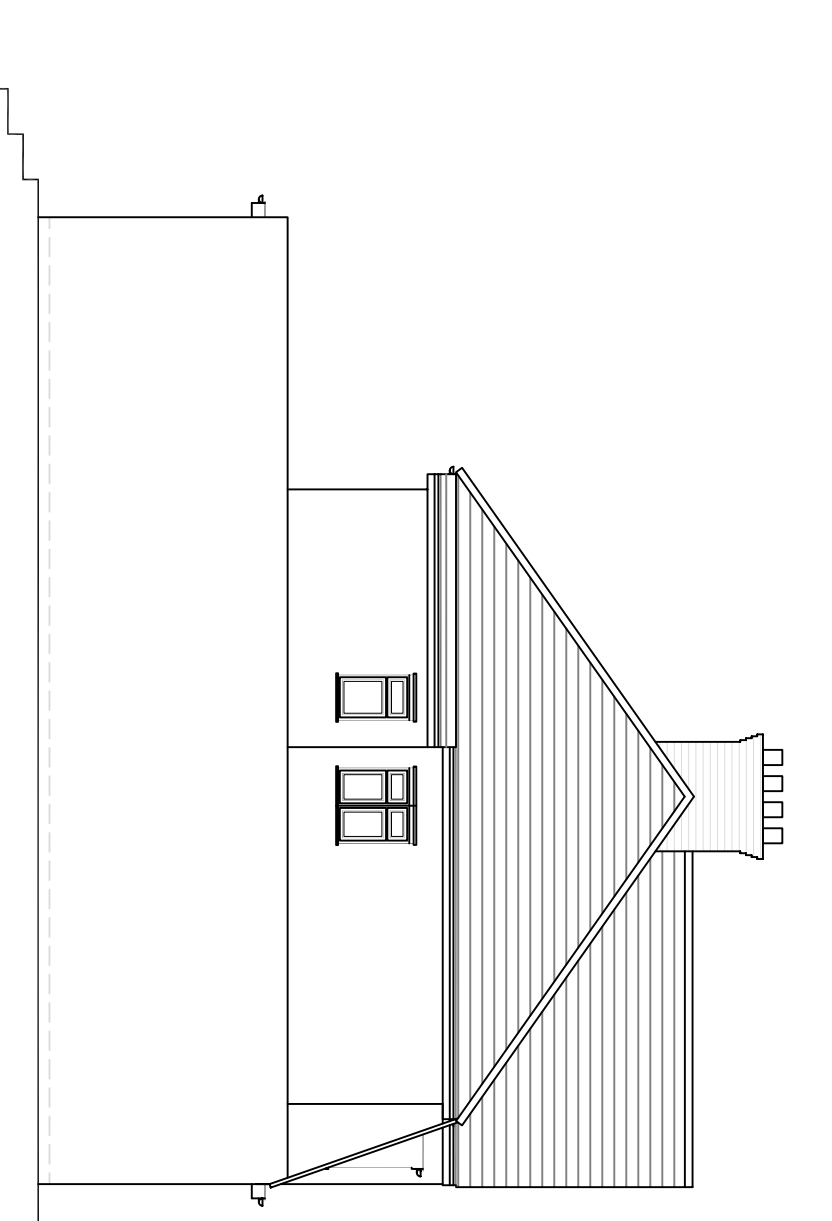


Side Elevation (RHS)

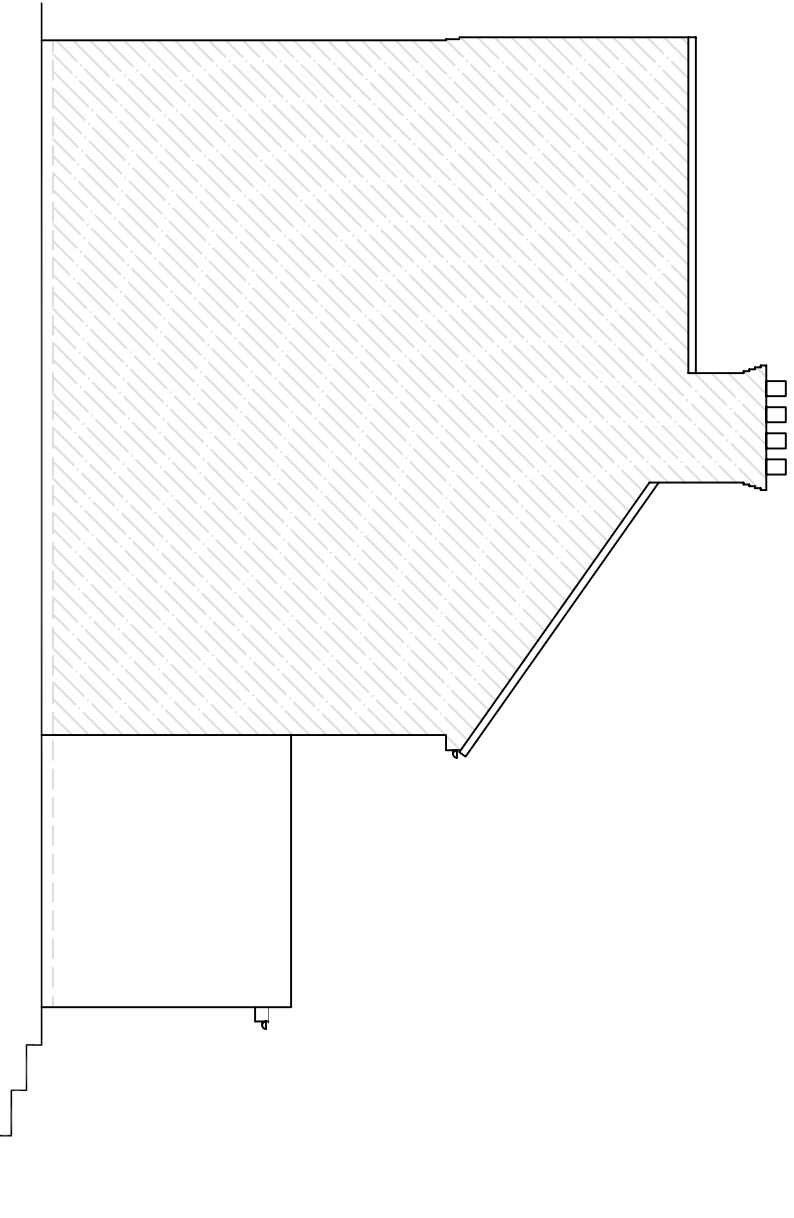

Side Elevation (LHS)

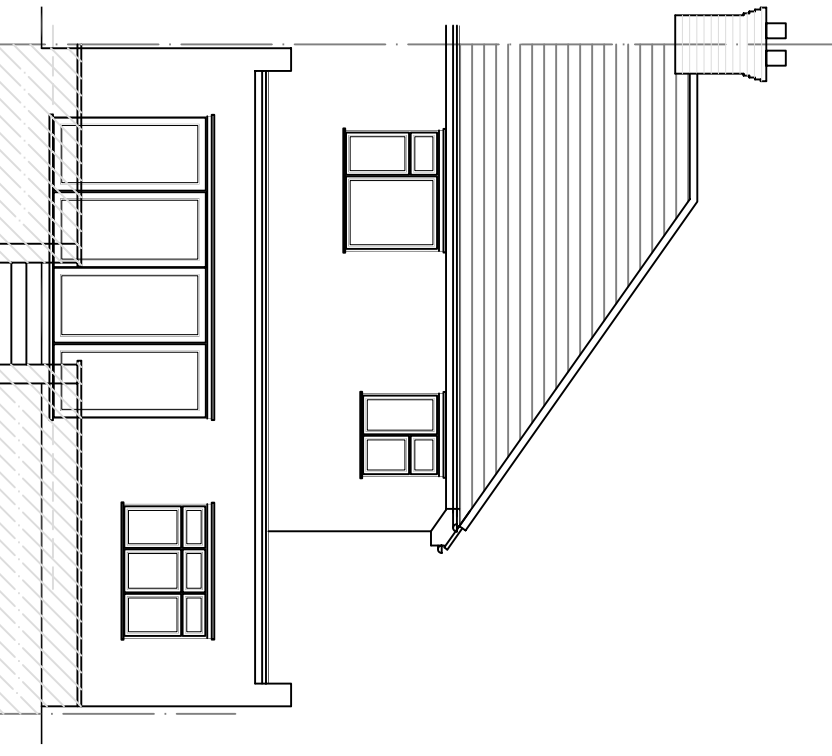

Rear Elevation

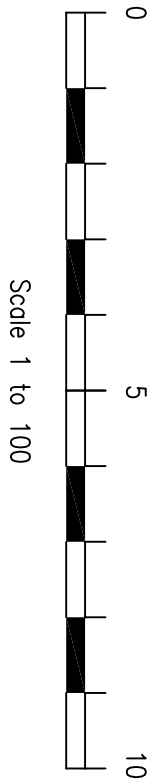

rev:			
These drawings should be approved by local Authority			
No dimensions to be scaled from this drawing. All dimensions to be checked on site. This drawing is copyright and should not be reproduced without permission of the Architects.			
client:	Mr. Stefan Walters		
project:	13 Briarwood Drive Northwood		
	HA6 1PJ		
drawing:			

Proposed Elevations

scale: 1:100	date: Nov 2020	drawn:	
09 / 20		rev:	A