




All materials used in the
proposed will match existing
materials

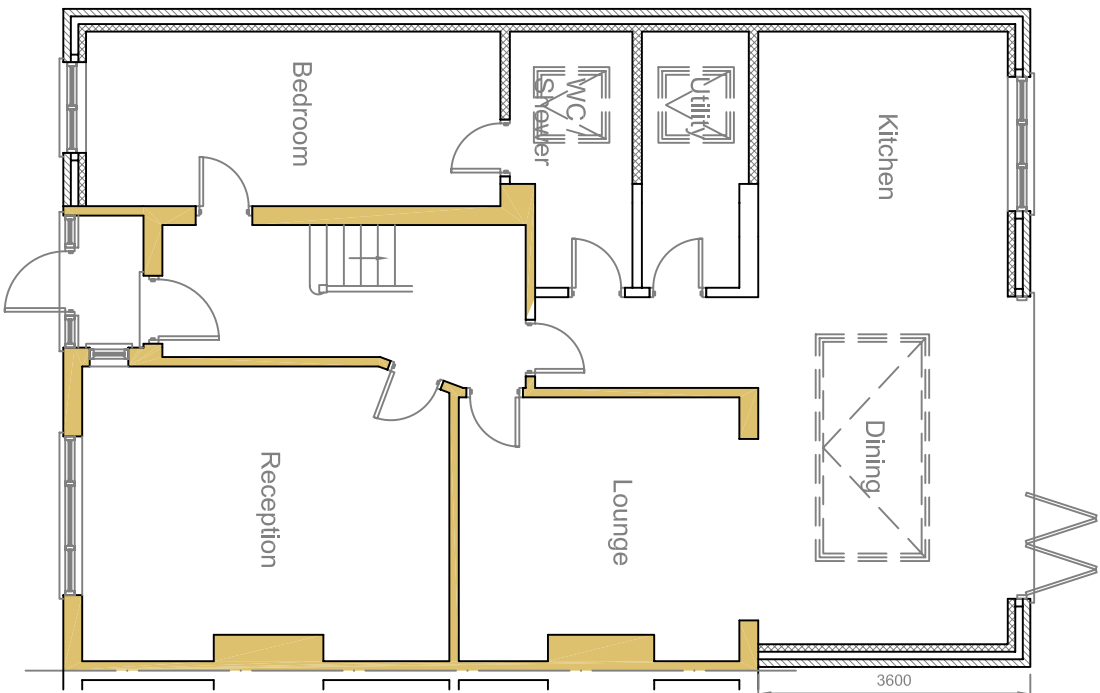


Ground Floor Plan

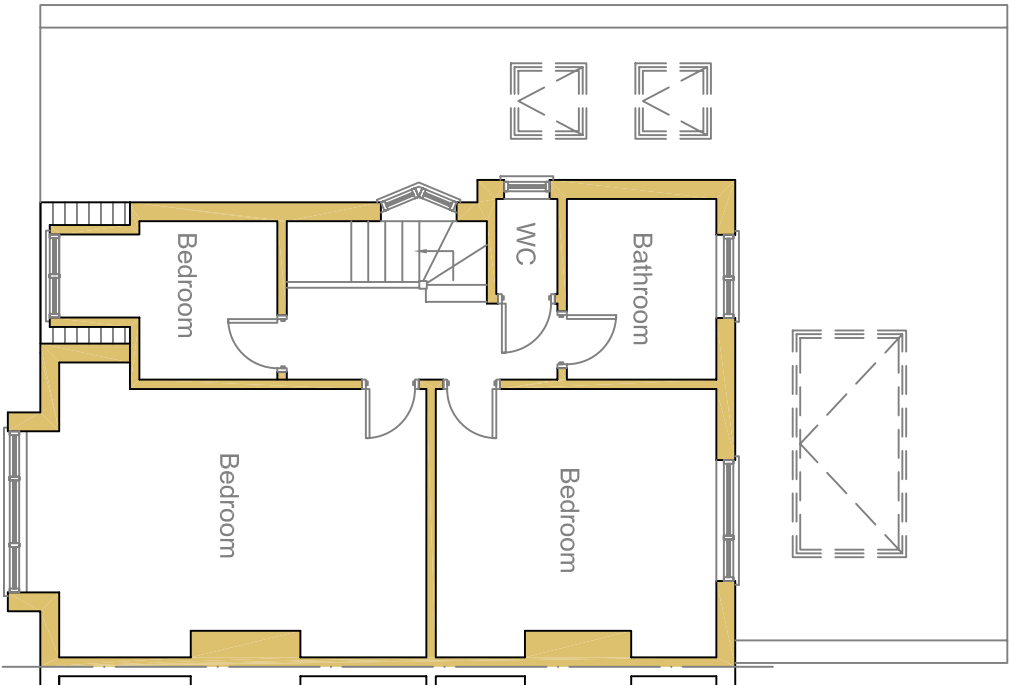

First Floor Plan

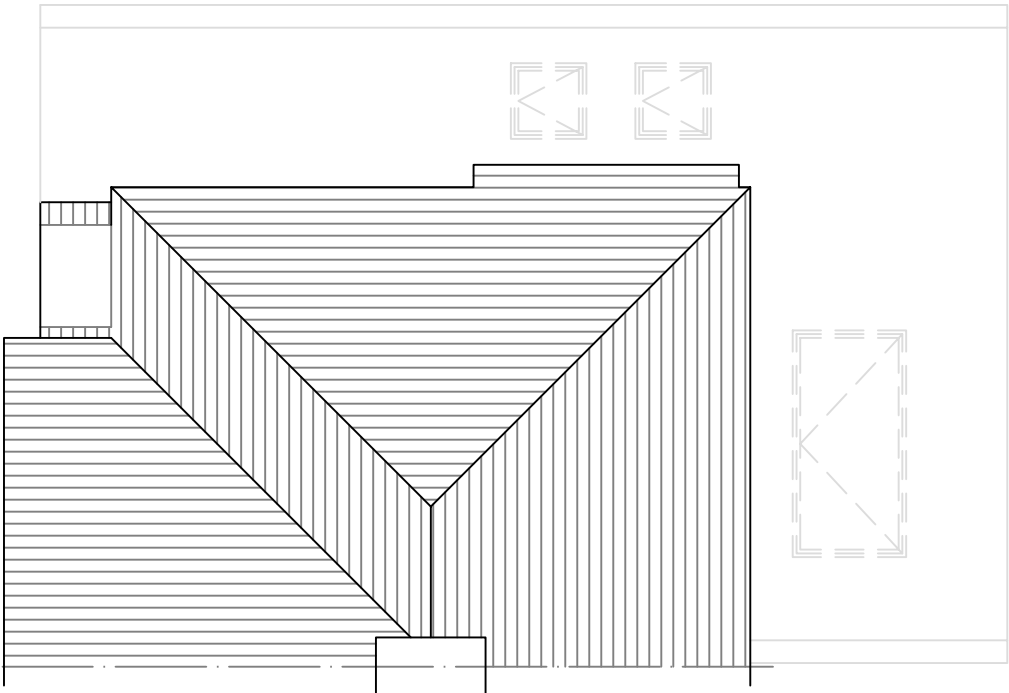

Roof Plan

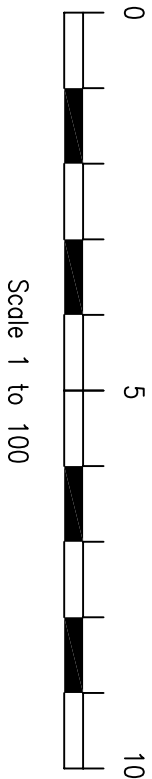

rev		

These drawings should be approved by local Authority
No dimensions to be scaled from this drawing. All dimensions to be checked on site. This drawing is copyright and should not be reproduced without permission of the Architects.

client: **Mr. Stefan Walters**

project: **13 Briarwood Drive
Northwood
HA6 1PJ**

drawing:

Proposed Floor & Roof Plans

scale: 1:100 date: Nov 2020 drawn:

10 / 20

rev: **A**