


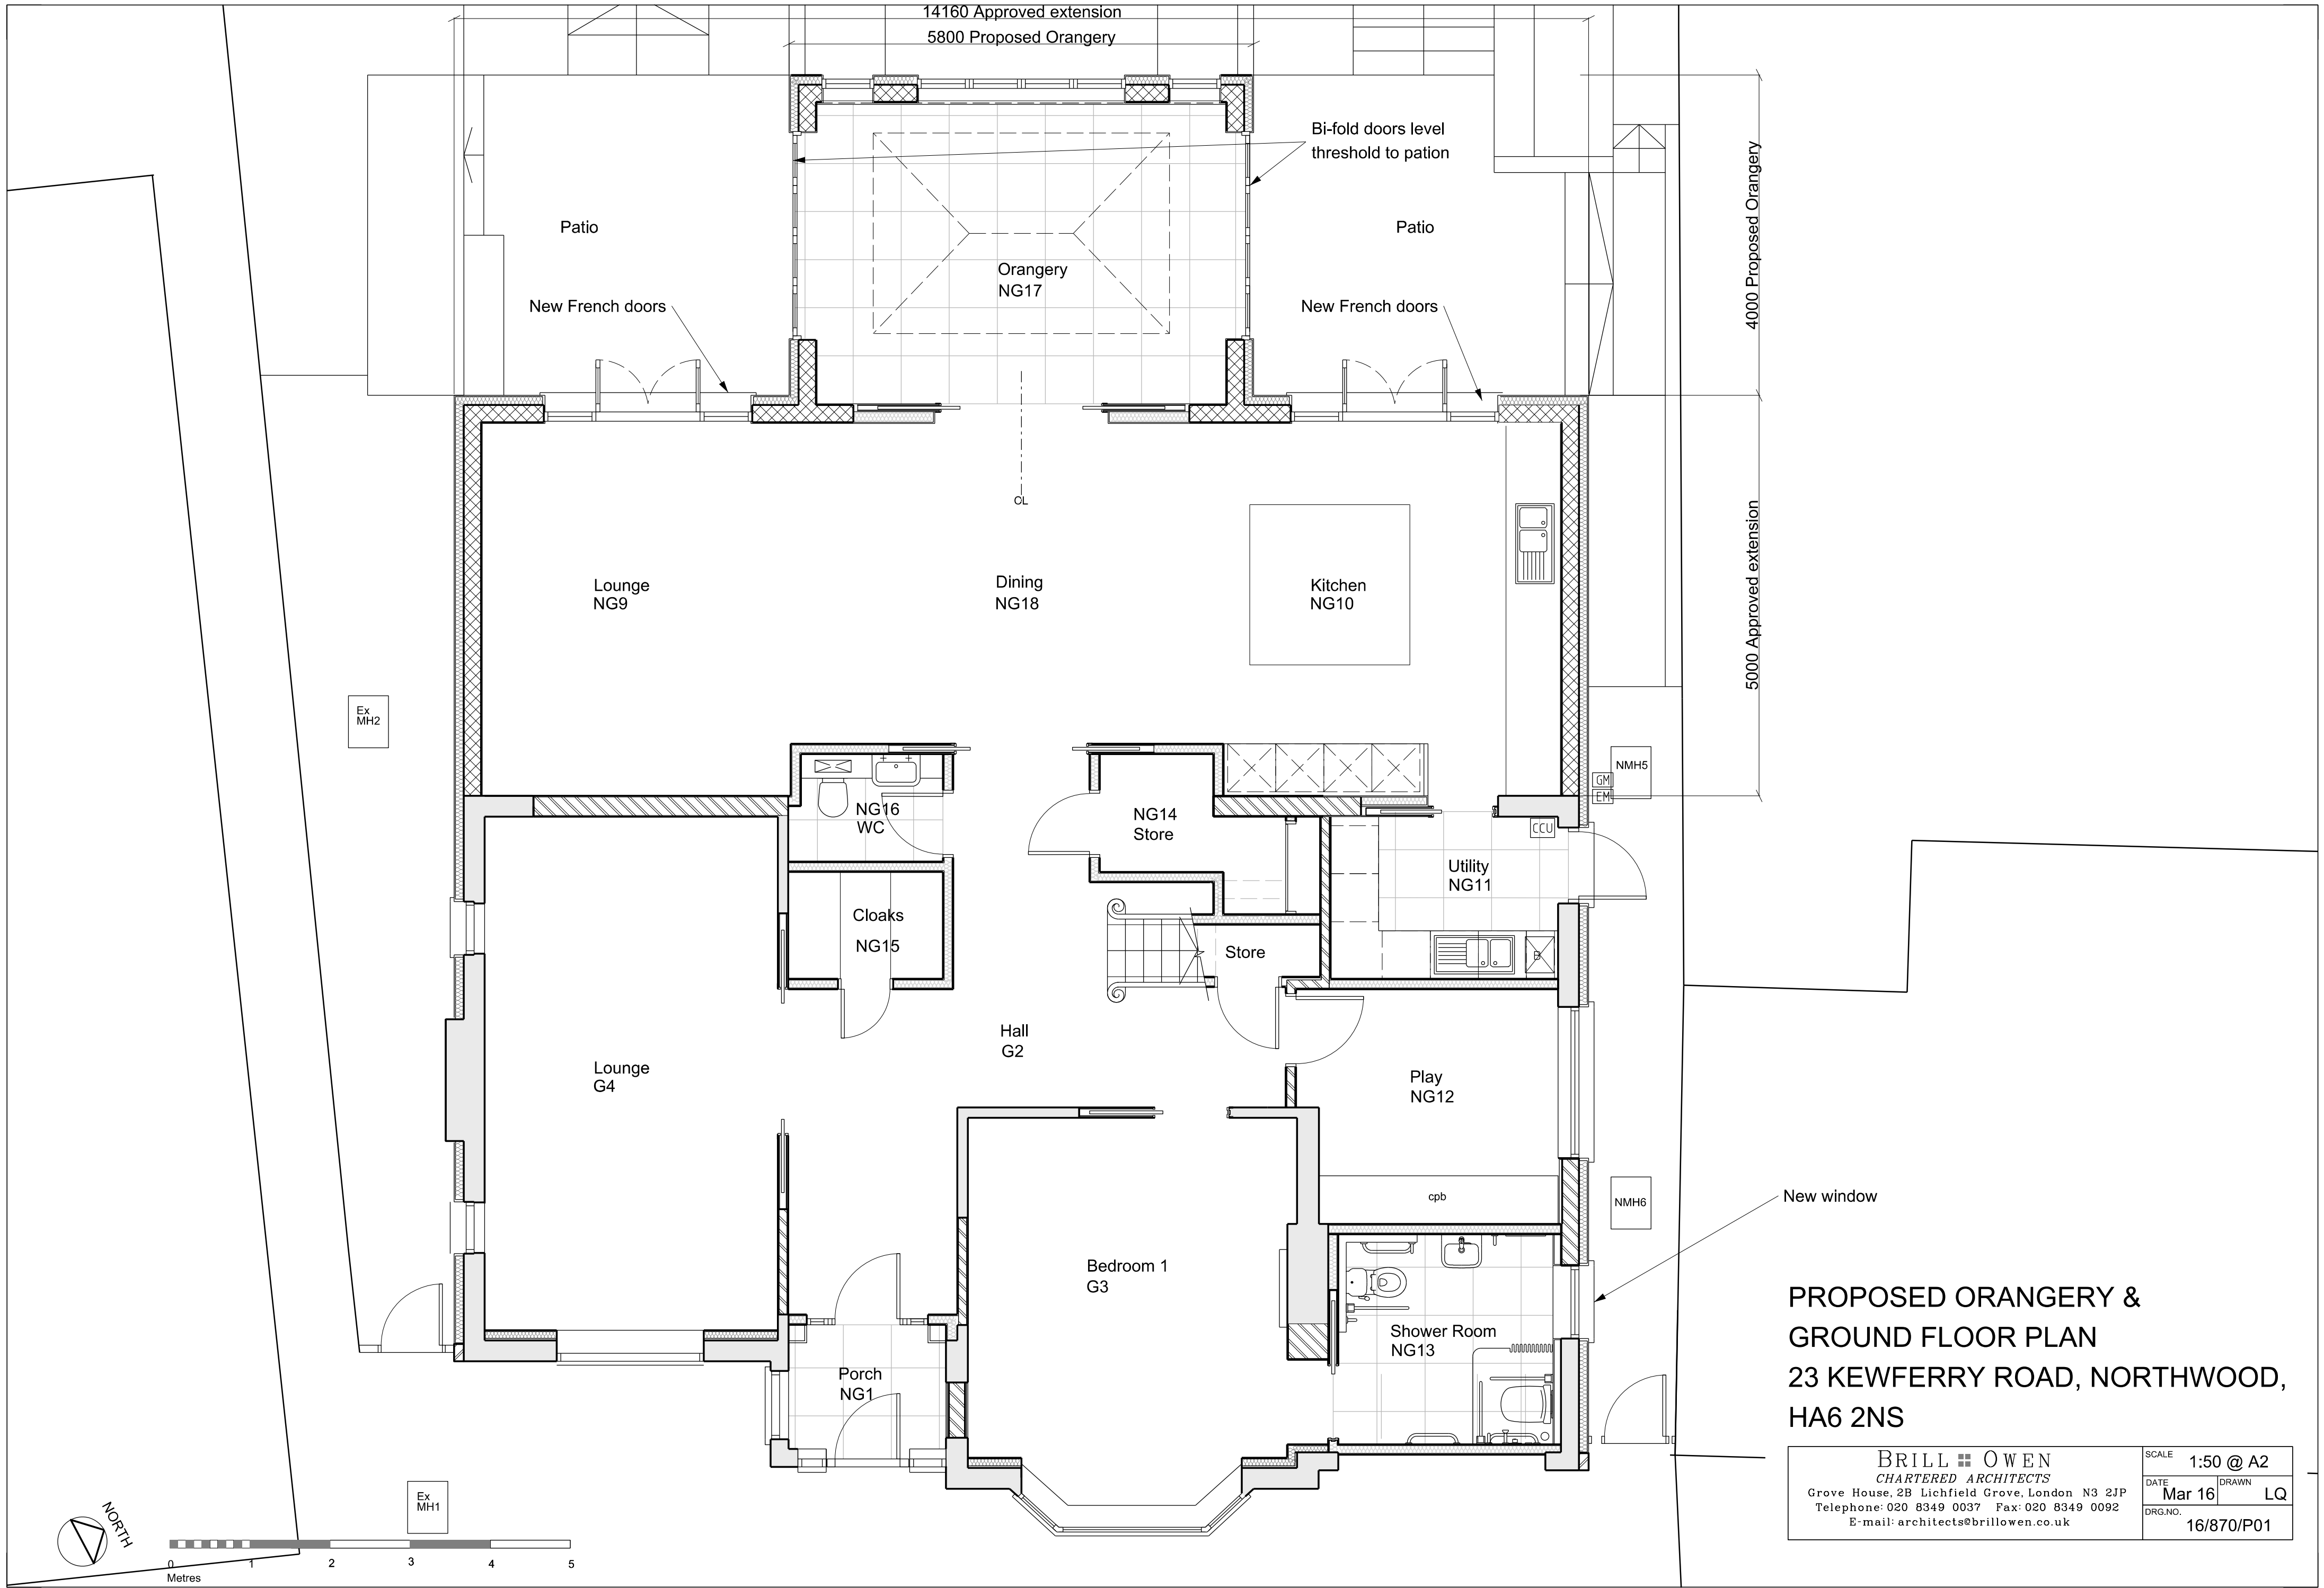

PROPOSED ORANGERY &
GROUND FLOOR PLAN
23 KEWFERRY ROAD, NORTHWOOD,
HA6 2NS

BRILL ■ OWEN CHARTERED ARCHITECTS Grove House, 2B Lichfield Grove, London N3 2JP Telephone: 020 8349 0037 Fax: 020 8349 0092 E-mail: architects@brillowen.co.uk	SCALE 1:50 @ A2	
	DATE Mar 16	DRAWN LQ
	DRG.NO. 16/870/P01	