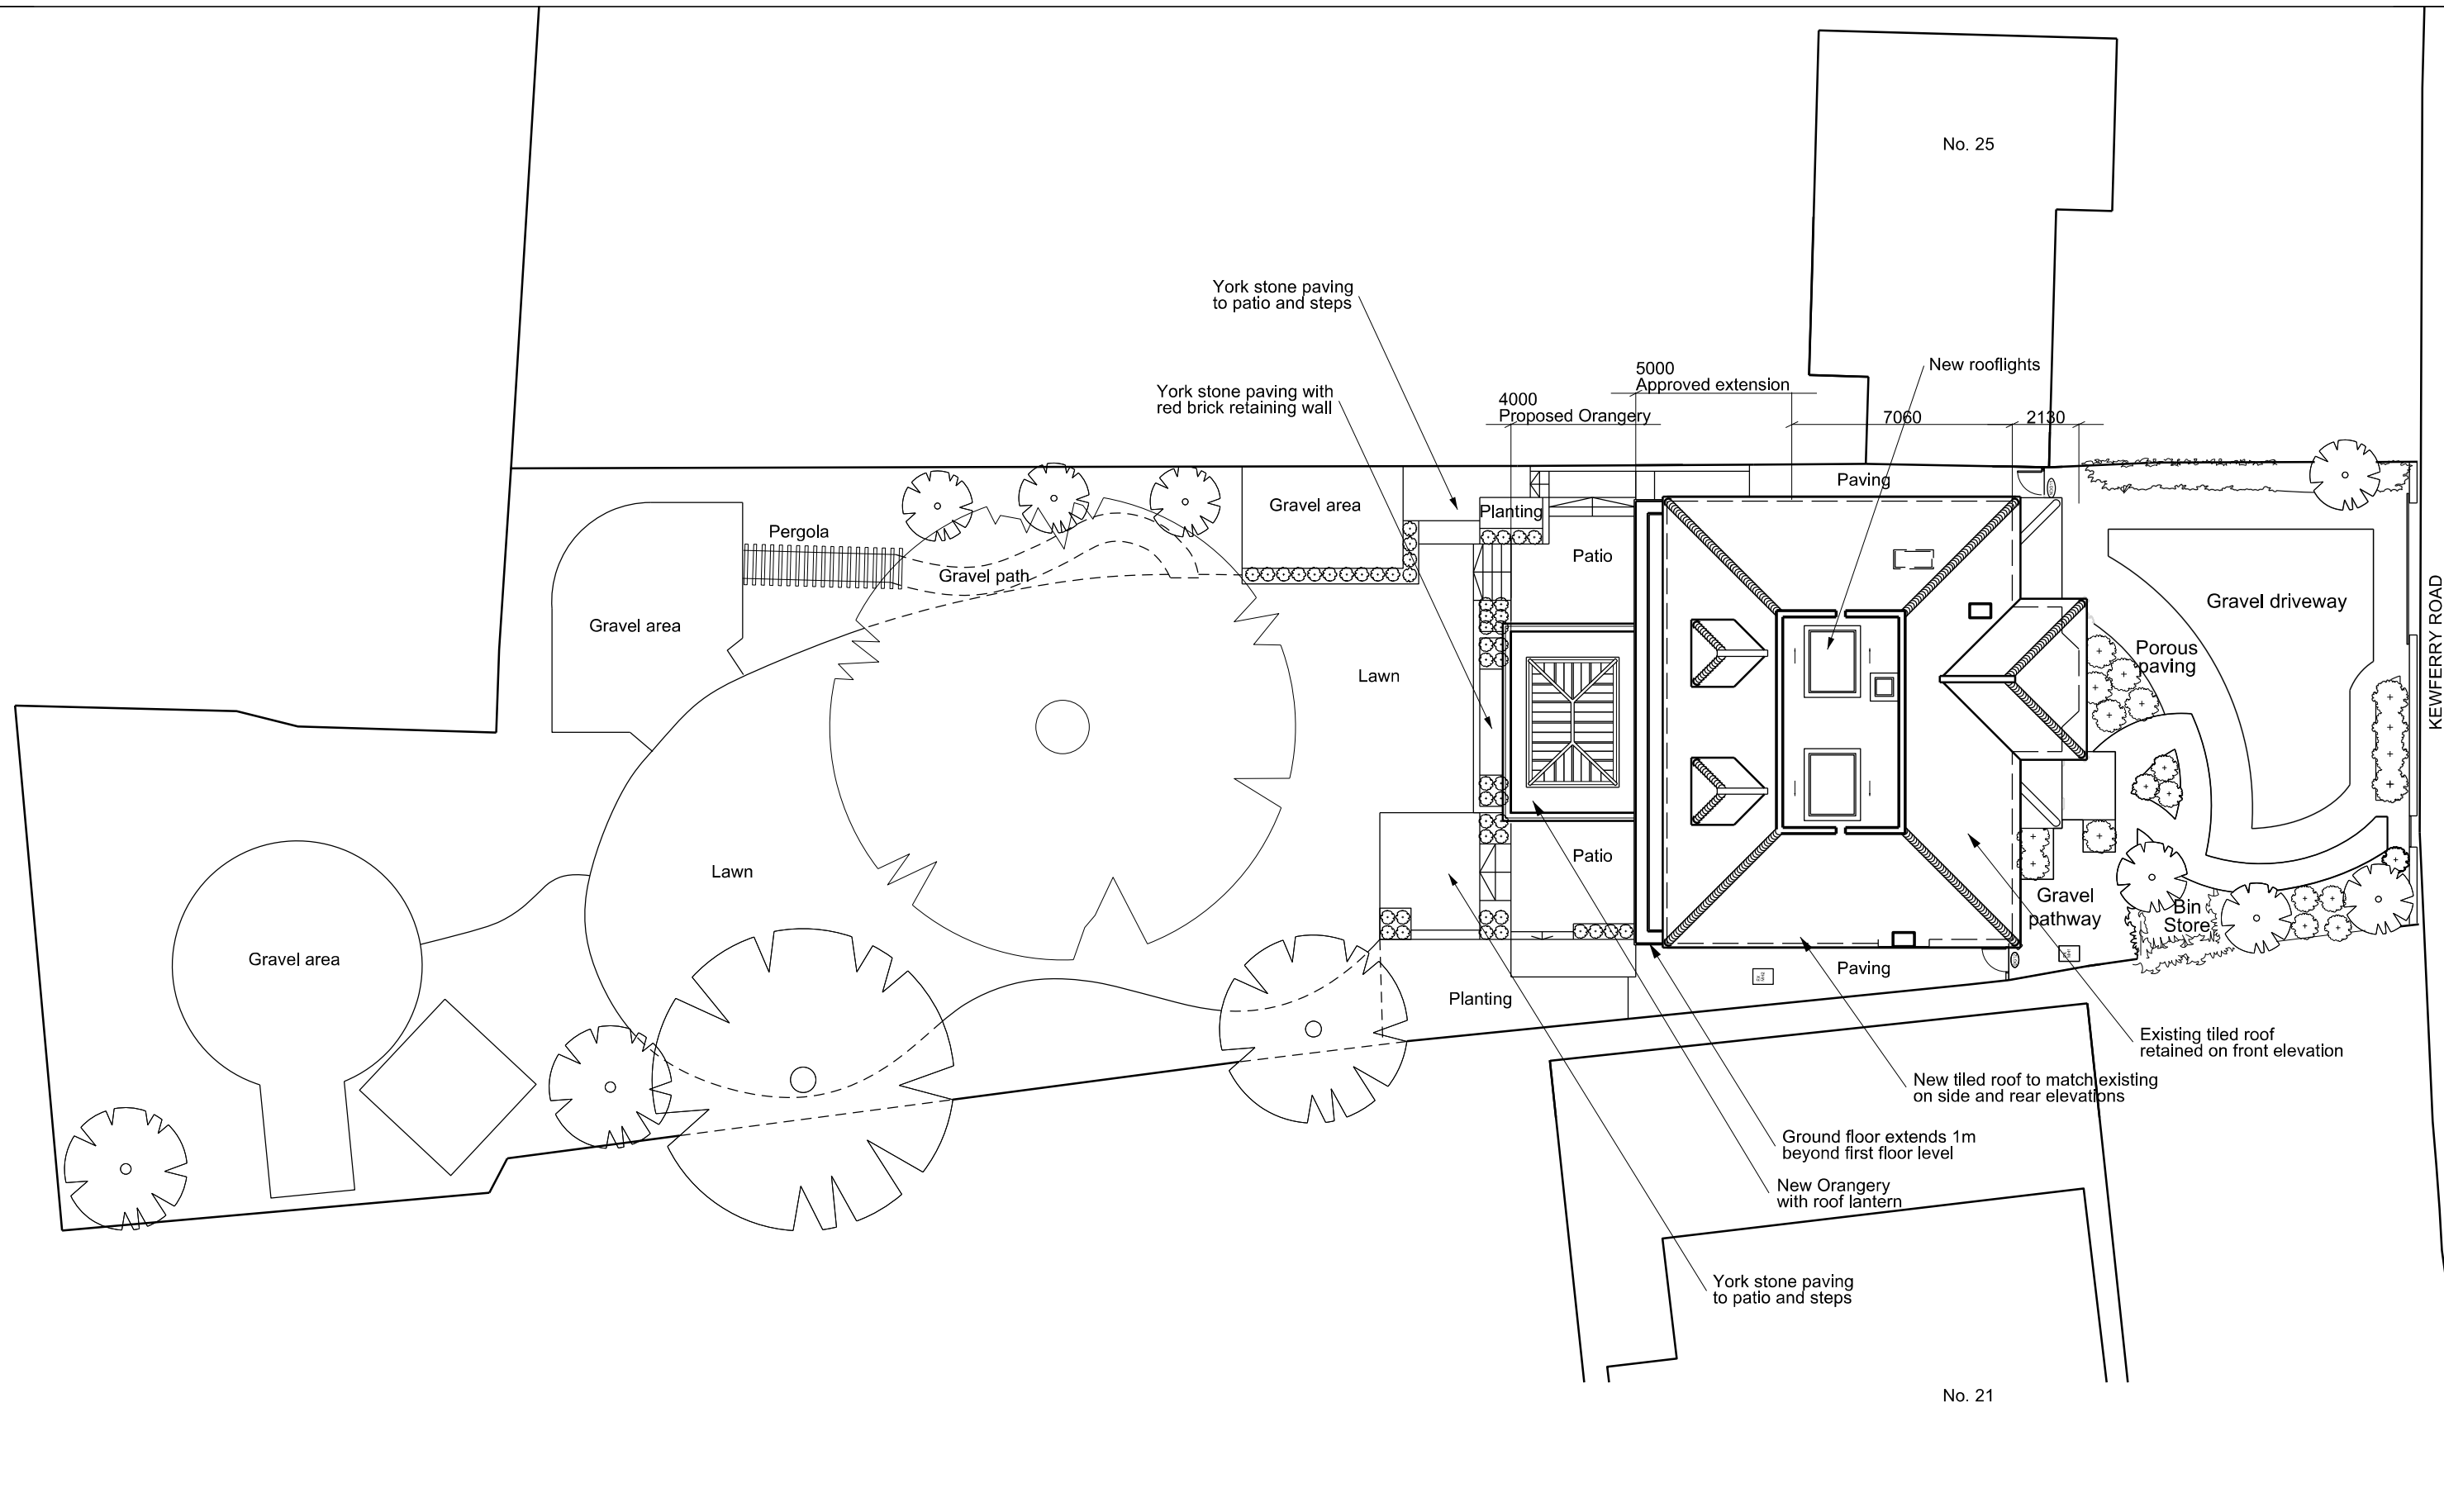


SITE PLAN

23 KEWFERRY ROAD, NORTHWOOD, HA6 2NS

BRILL ■ OWEN
CHARTERED ARCHITECTS

Grove House, 2B Lichfield Grove, London N3 2JP
Telephone: 020 8349 0037 Fax: 020 8349 0092
E-mail: architects@brillowen.co.uk

SCALE 1:200 @ A3	
DATE July 16	DRAWN LQ
DRG.NO. 16/870/P06	