




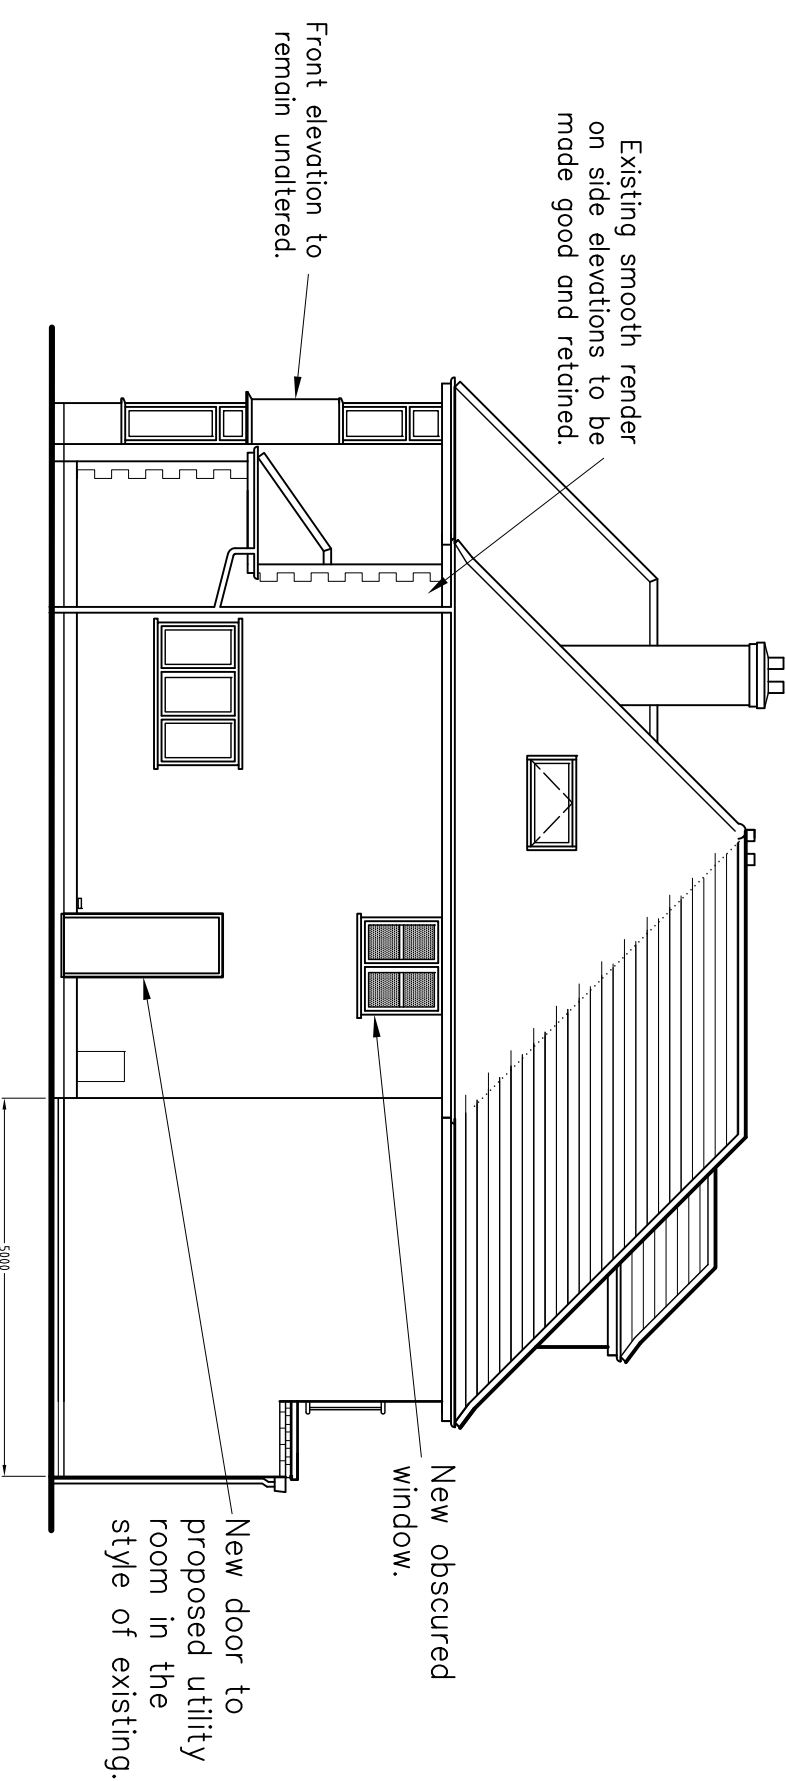

PROPOSED SIDE ELEVATION
(NORTH EAST)

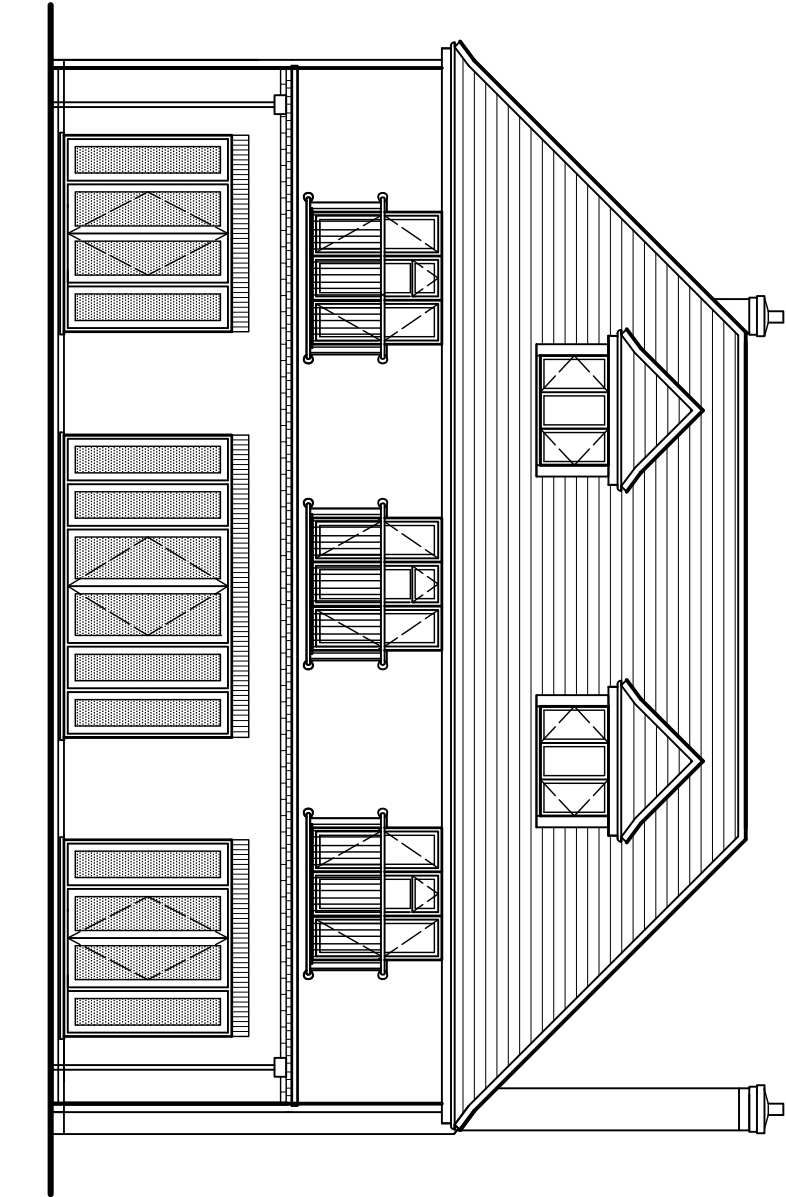


PROPOSED REAR ELEVATION
(NORTH WEST)

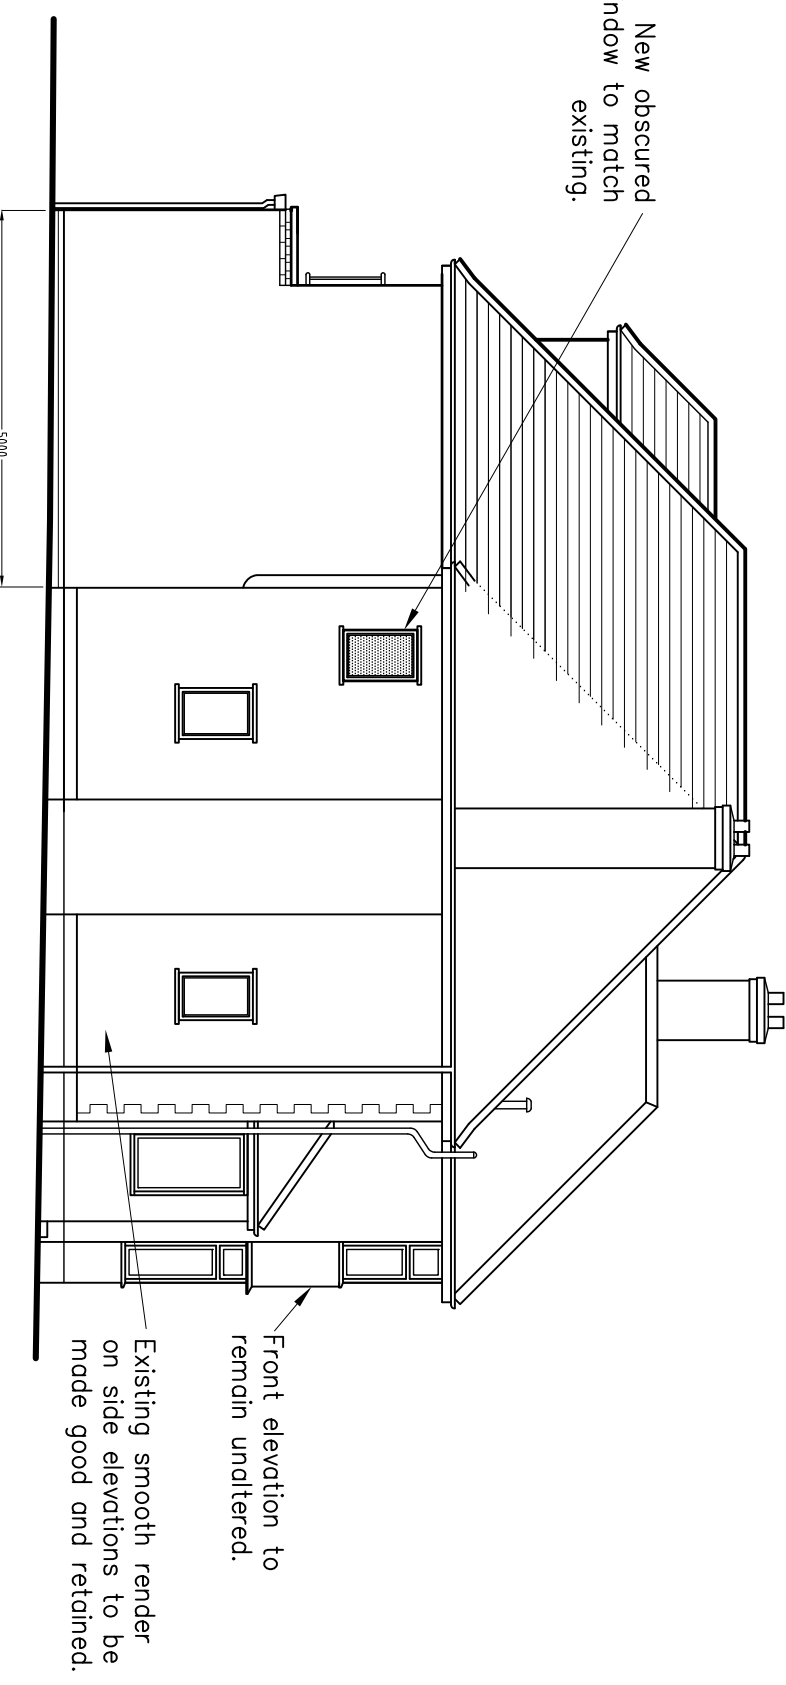


PROPOSED SIDE ELEVATION
(SOUTH WEST)

EXTERNAL FINISHES


New walls to be white smooth render to match existing.
High level pitched roof to be plain clay tiles to match existing.
Windows & sliding folding doors to be powder coated aluminium to approved colour.
Ironwork to balustrades to be in antique black.

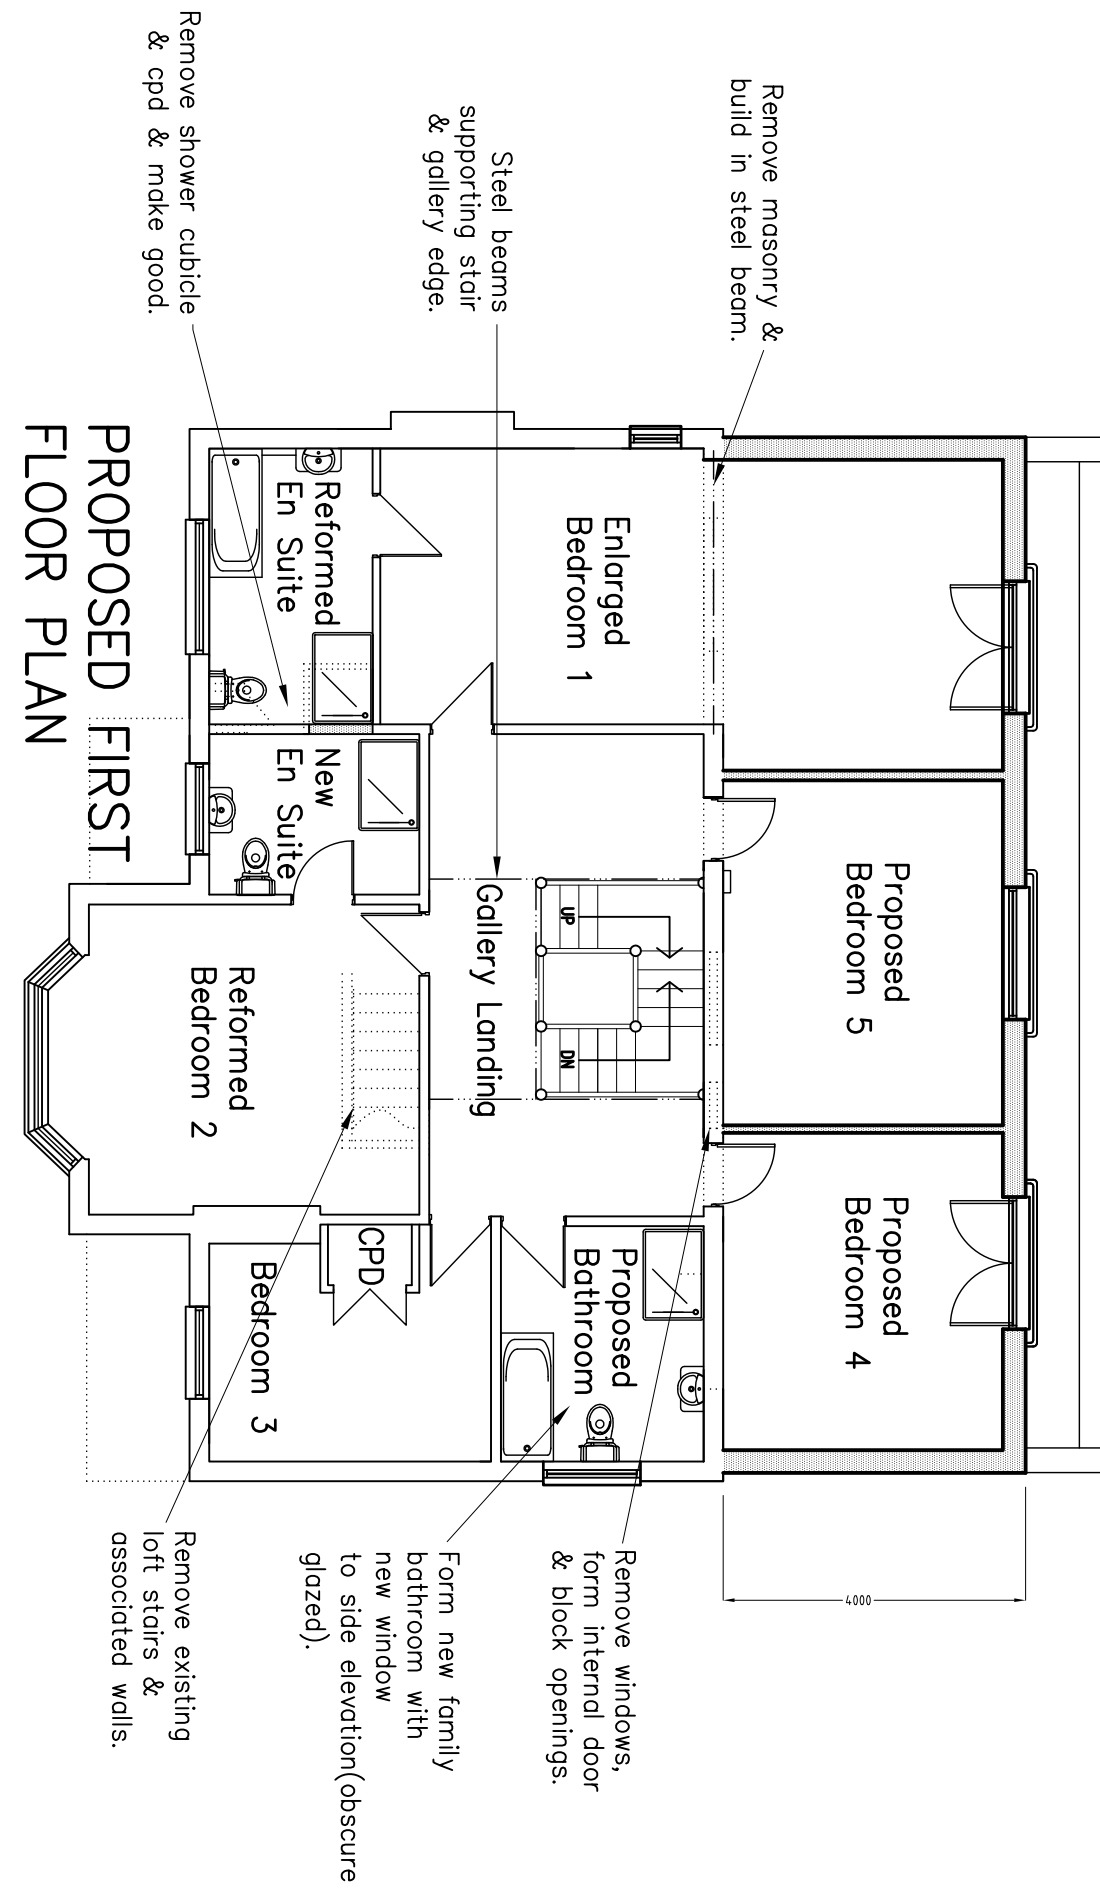

PROPOSED FIRST FLOOR PLAN

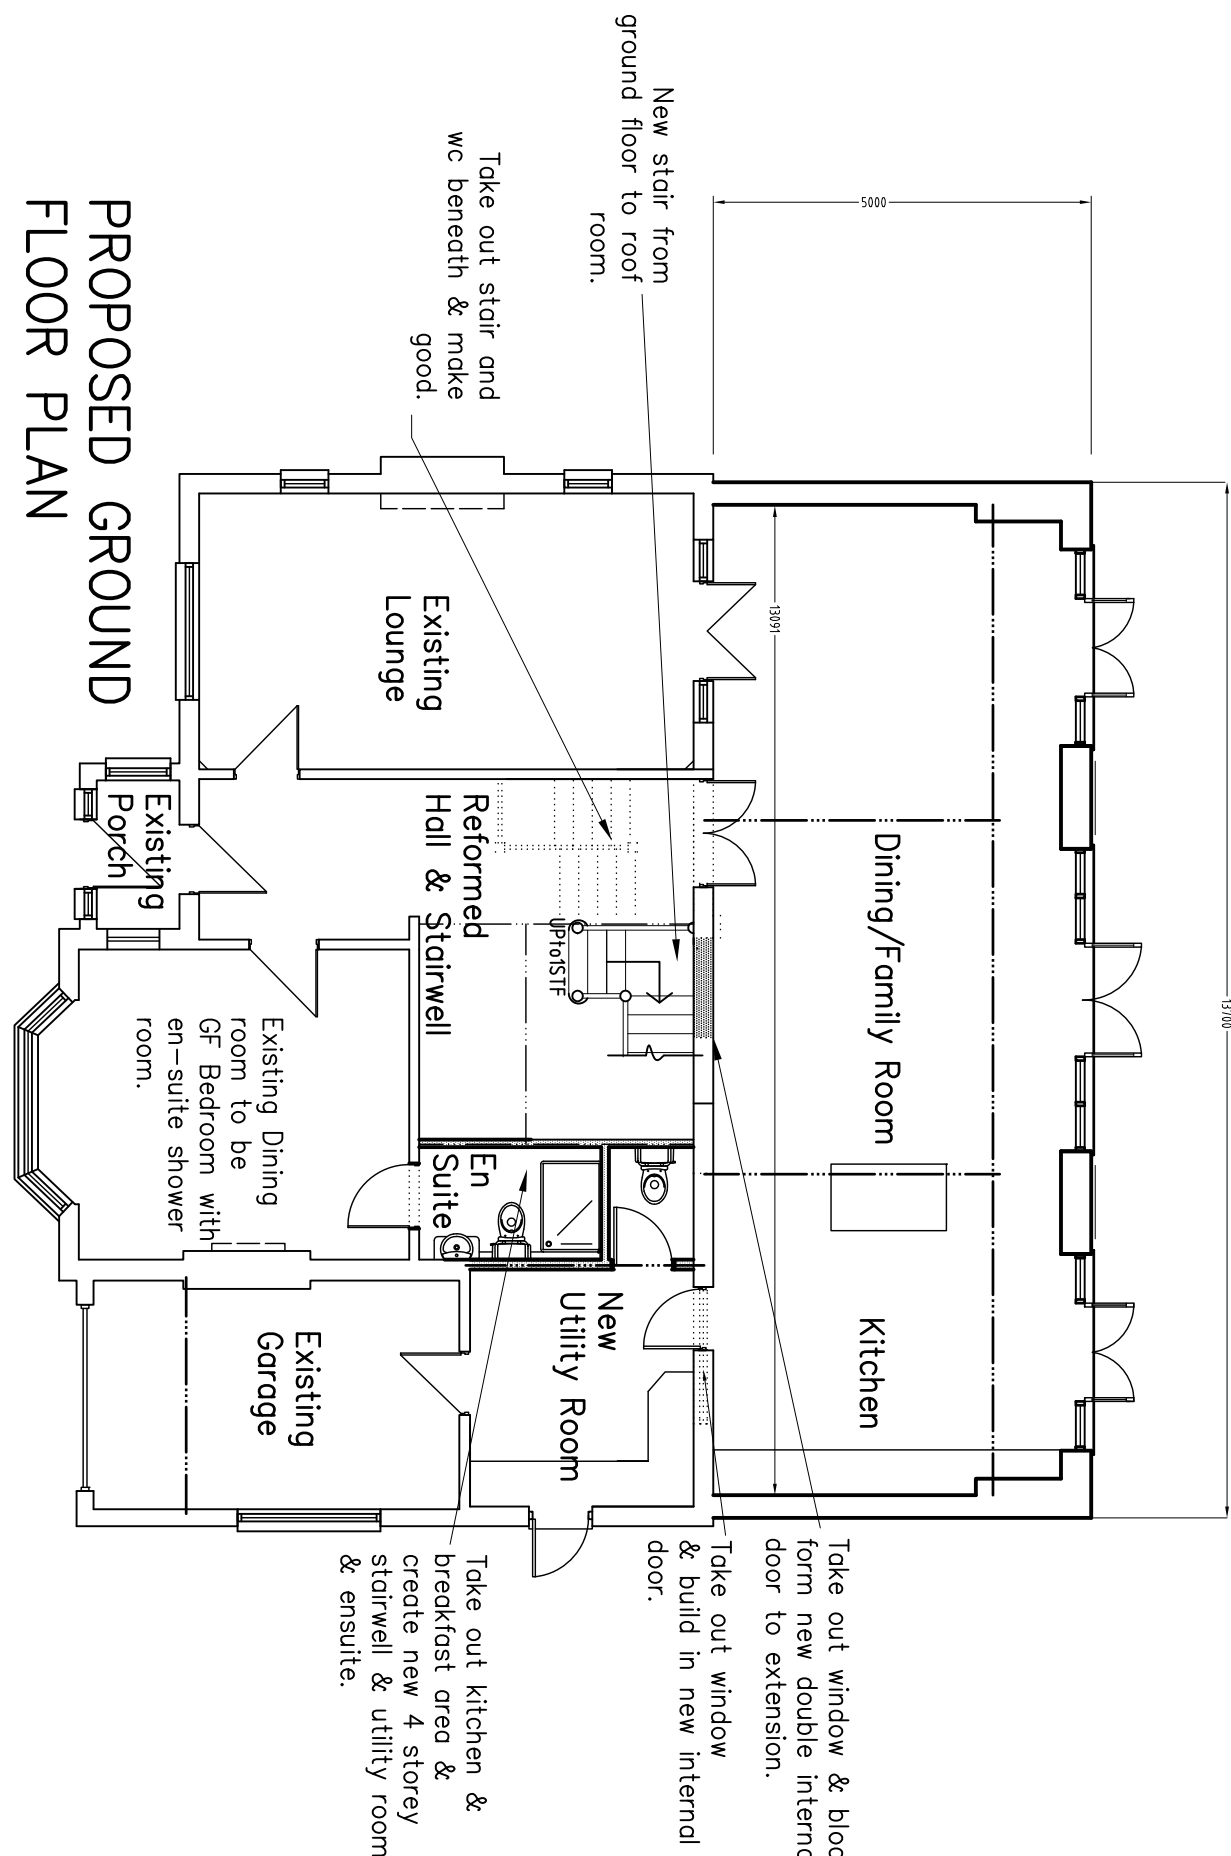

PROPOSED GROUND FLOOR PLAN

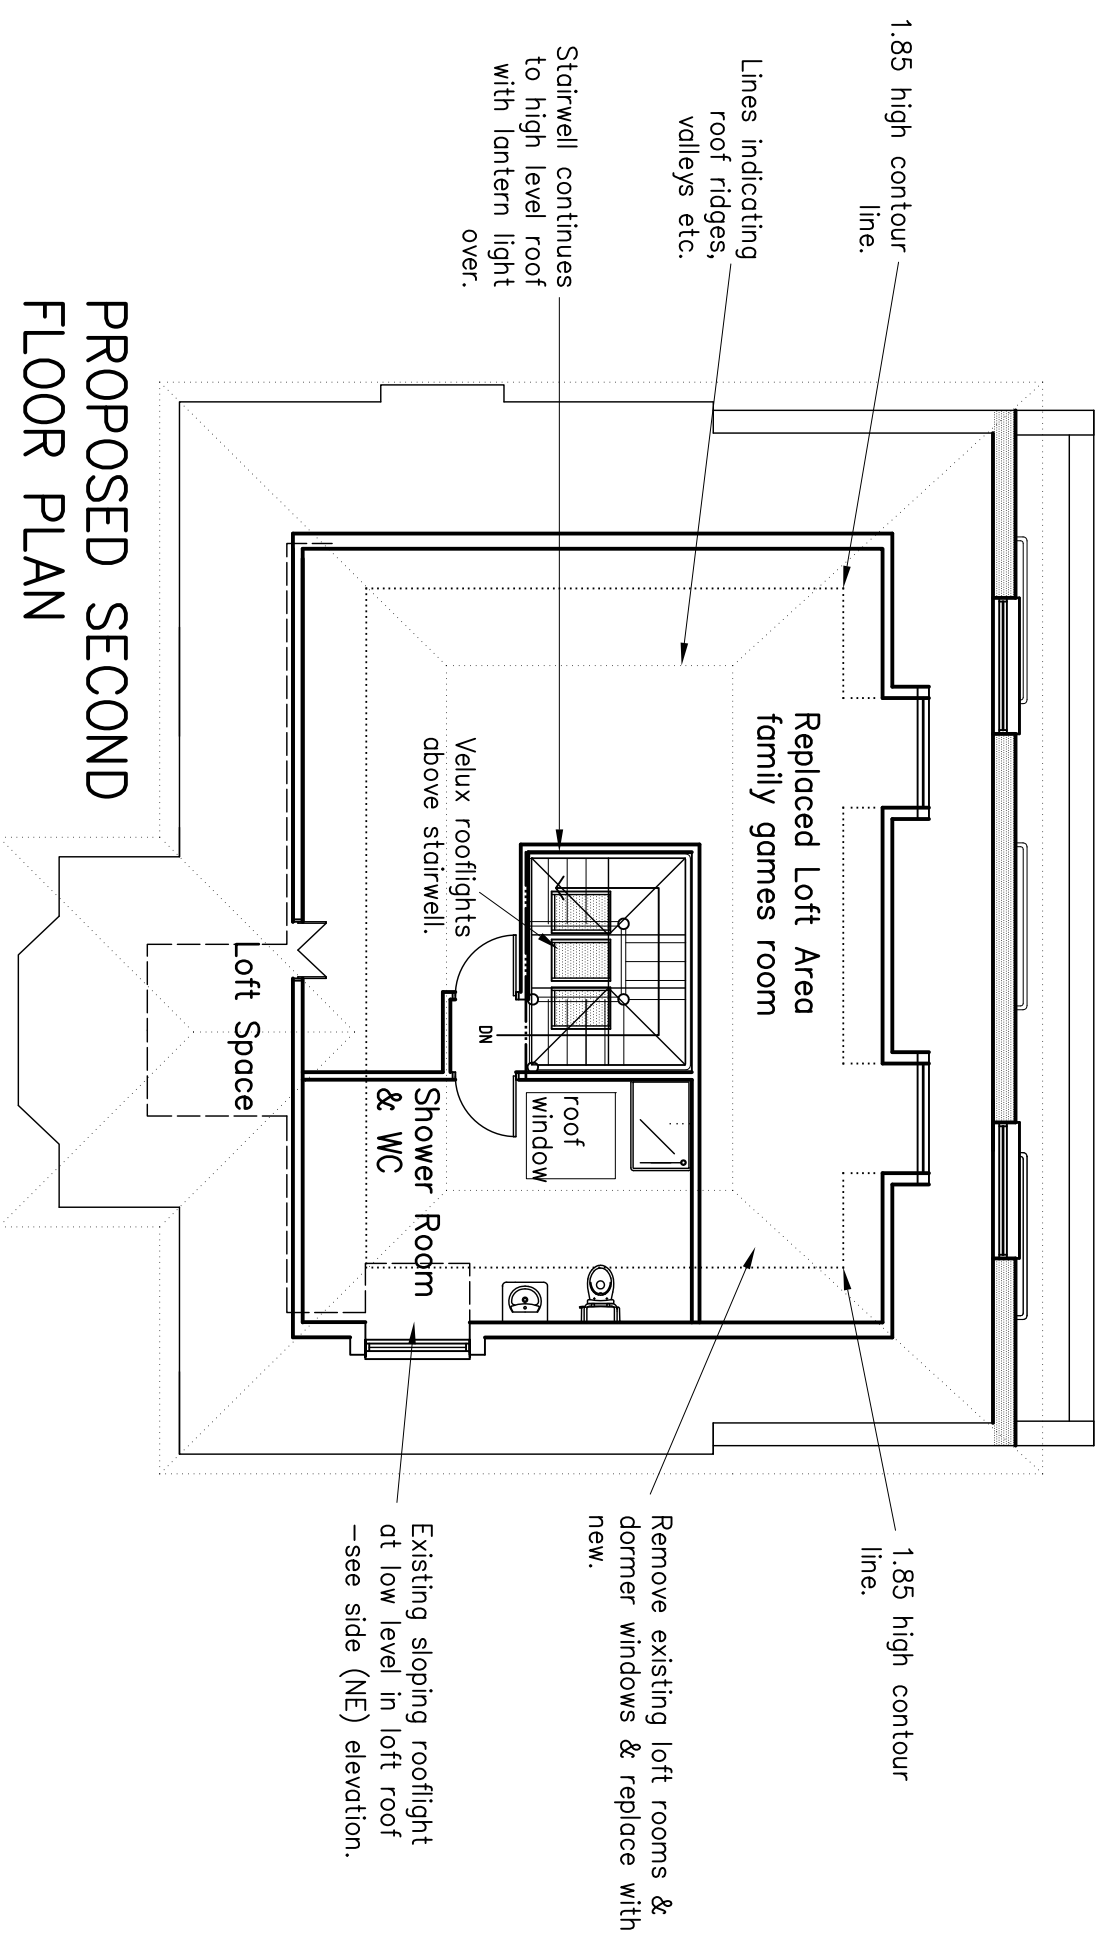

PROPOSED SECOND FLOOR PLAN

REVISIONS

FORESTER ASSOCIATES

SPADESQUARE HOUSE, 78A WORCESTER ROAD, BROMSGROVE, WORCS B61 7AL, TEL 01527 833876

PROJECT 23 Kewferry Road, Northwood, London, HA6 2NS

EXTENSIONS & ALTERATIONS

TITLE	DRAWING NUMBER
Plans and Elevations	14:42:SK5
DATE	SCALE
DEC 14	1:100 @ A1