


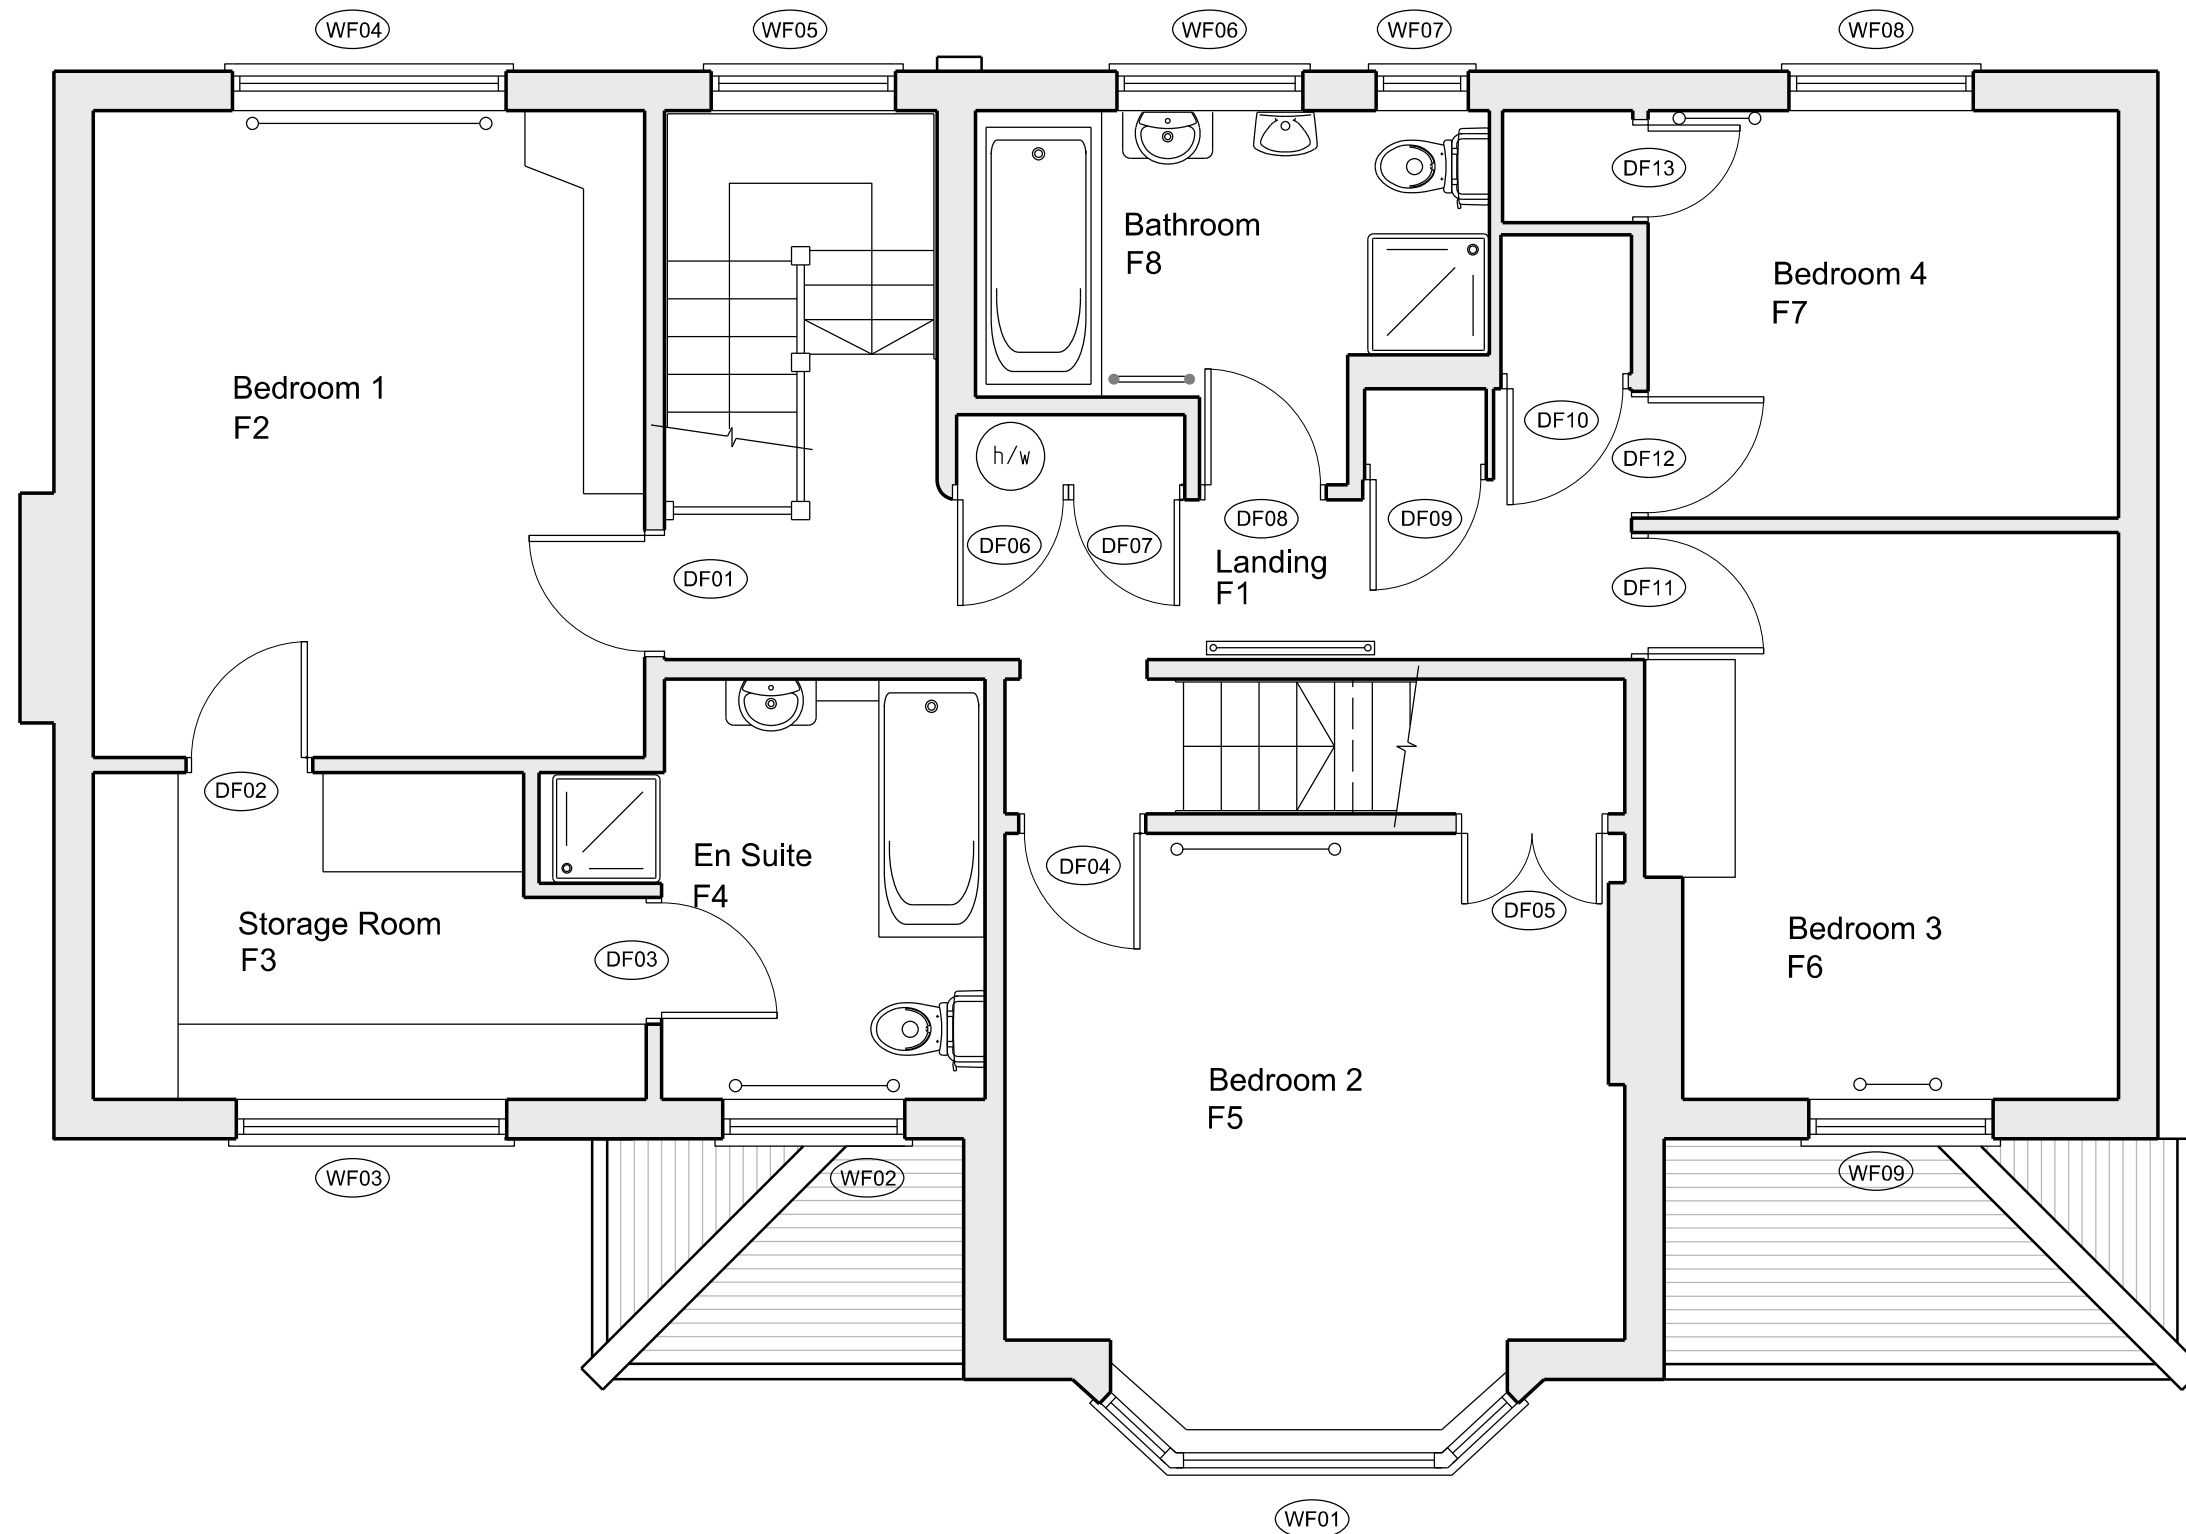

EXISTING FIRST FLOOR PLAN 23 KEWFERRY ROAD, LONDON, HA6 2NS

BRILL ■ OWEN		SCALE 1:50	
CHARTERED ARCHITECTS		DATE Feb 16	DRAWN LQ
Grove House, 2B Lichfield Grove, London N3 2JP		DRG.NO. 16/870 / Sur02	
Telephone: 020 8349 0037 Fax: 020 8349 0092			
E-mail: architects@brillowen.co.uk			

