

600

600

Kitchen

Living Room

ED


Utility Room

Bedroom 5

PROPOS

GROUND



600

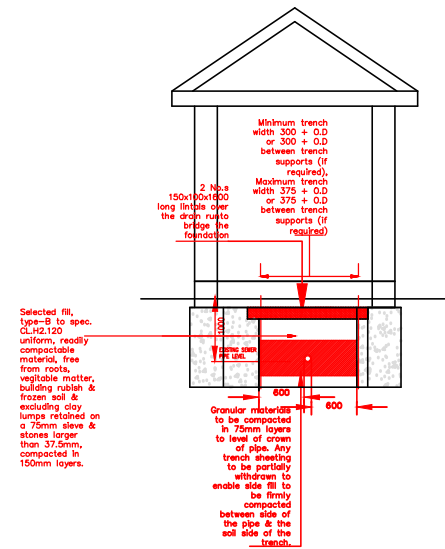

Bedroom 5

**PROPOSED FOUNDATION
GROUND FLOOR PLAN**

SCALE:-1:100

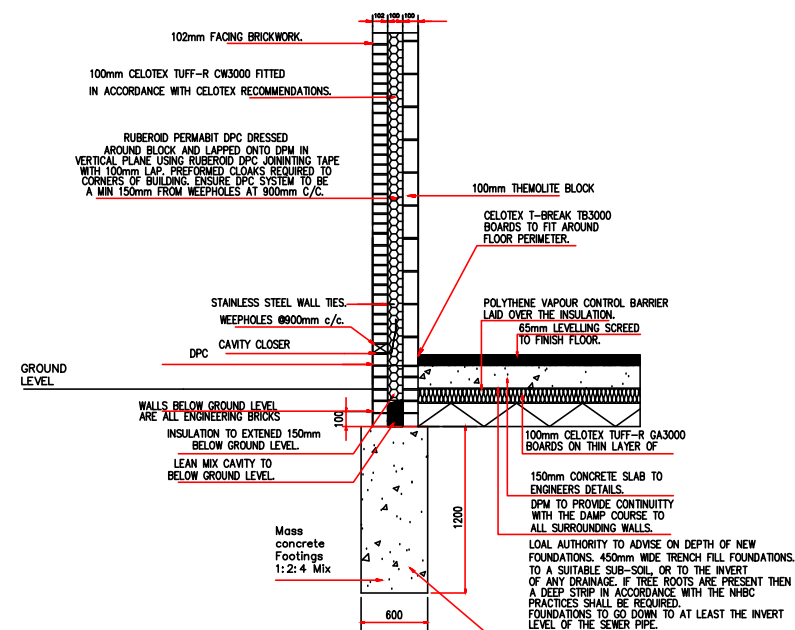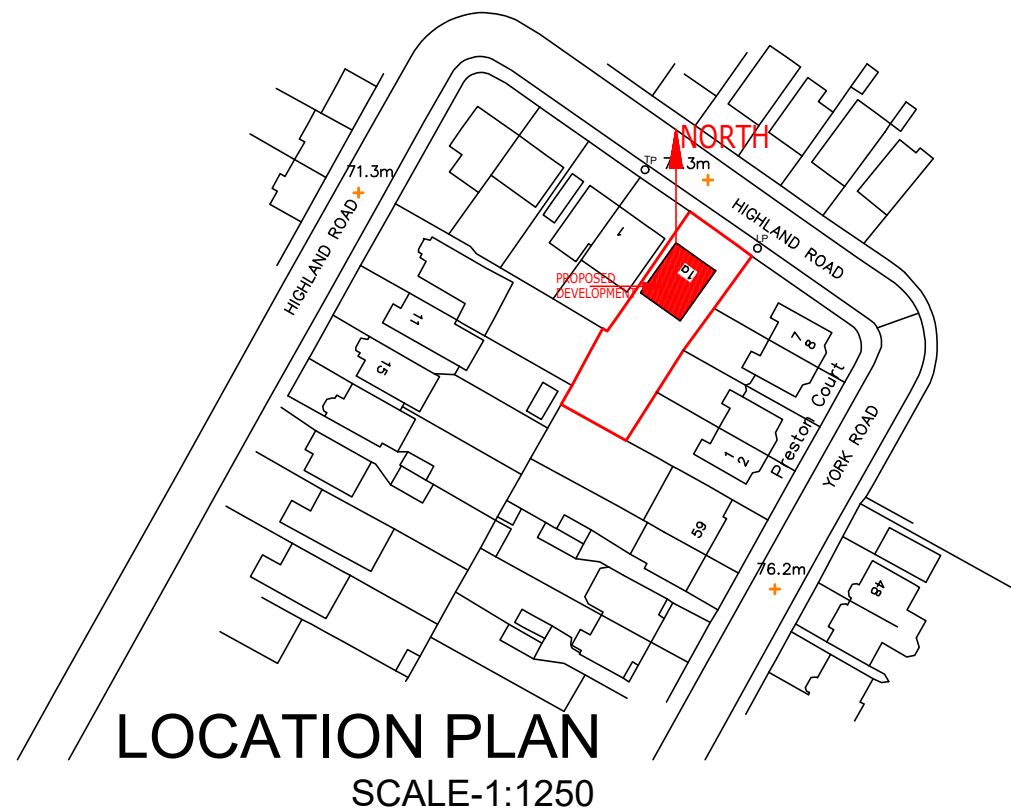

28x25mm TREATED S/W TILING BATTENS AT
CENTRES TO SUIT SELECTED TILES.

TYVEK BREATHABLE MEMBRANE.

CONTINUOUS VENTILATION PIECE TO MAINTAIN VENTILATION TO BATTEN VOID.

EAVES VENTILATOR TRAY SKIRT DRESSED INTO GUTTER.

RAINWATER GOODS TO MATCH EXISTING IN STYLE AND APPEARANCE.

PROPRIETARY CAVITY CLOSER.

200mm EXTERNAL GRADE MDF FASCIA WITH EPOXY PAINT FINISH, COLOUR TO BE CONFIRMED BY CLIENT.

STAINLESS STEEL WALLTIES.

50mm CLEAR CAVITY.

102mm BLOCK.

50mm CELOTEX TUFF-R CW3000 FITTED IN ACCORDANCE WITH CELOTEX RECOMMENDATIONS.

100mm TOPBLOCK (OR SIMILAR APPROVED).

100mm CELOTEX TUFF-R GA3000 TO BETWEEN RAFTERS.

30mm CELOTEX TUFF-R GA3000 TO BELOW RAFTERS.

CONTINUOUS SILICONE SEALANT TO ENSURE AIR TIGHTNESS.

12.5mm WALL BOARD ON DOT AND DABS, OR BATTEN FIXED.

ROOF DETAIL

SCALE 1:10

ROOF DETAIL

SCALE 1:10

Client:-Mrs.A.J.Shanteekaran	Drawing no:-1E	Revision-A	Checked by:S.E
Title:- Proposed single storey side & rear extension at No:1A Highland Road, Northwood,Middlesex, HA6 1JP..		Drawn by:- S.E 03/21	
		Scale:-1:10,1:50,1:100 1:1250 Org.size-A3	