


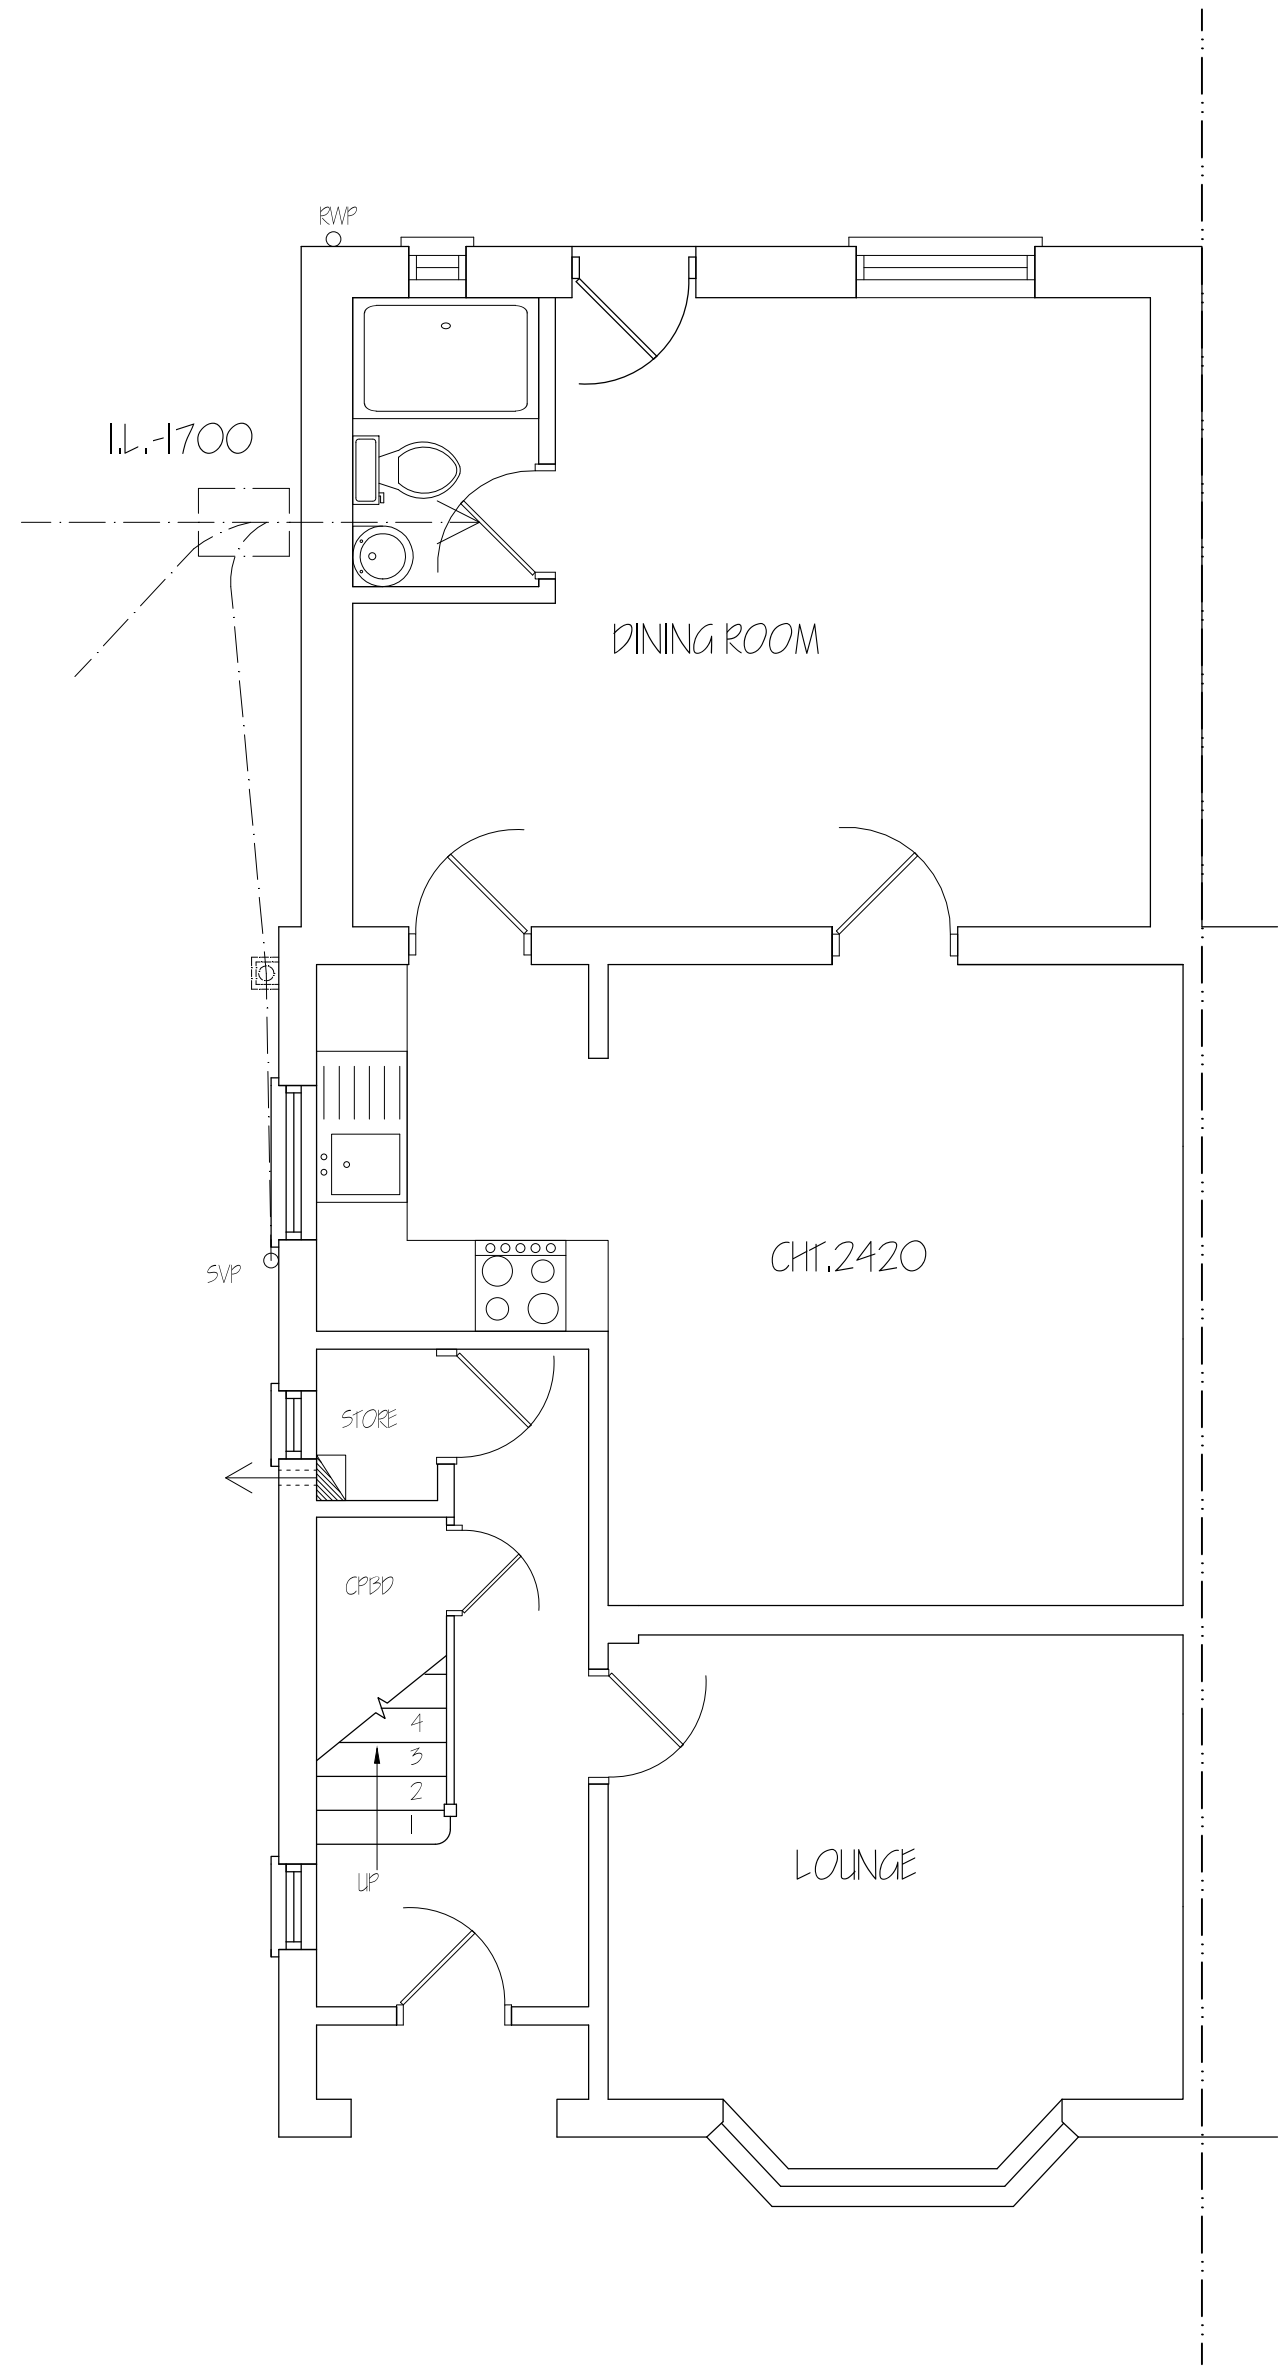

Nigel Fallon, B.Sc. (Hons)MBEng. 07768-408525 <i>Planning & Development Consultant, Building Engineer.</i>		ADDRESS: 140, NORTH HYDE ROAD, HAYES, UB3 4NQ.	
349, Chartridge Lane, Chesham, HP5 2SH.		DRAWING TITLE: PROPOSED GROUND FLOOR PLAN	NO. - 04
SCALE - 1: 50		DATE: 13/ 01/ 2018	REV:
		DRG. PAPER SIZE: A3	

