


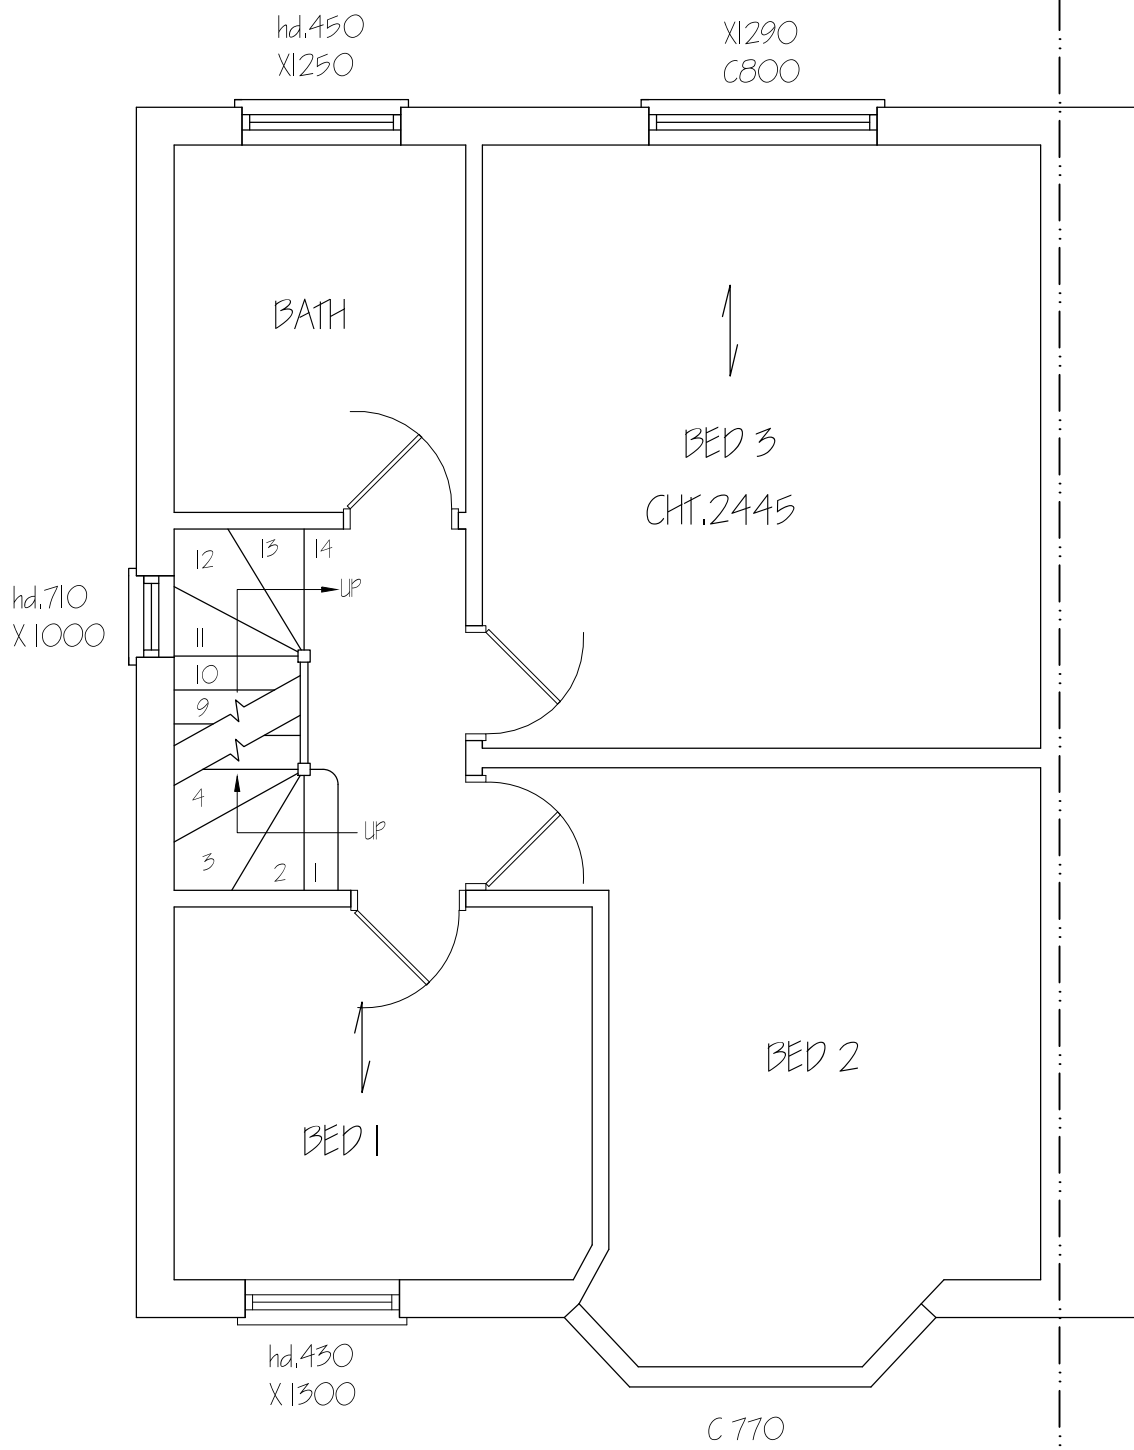

<i>Nigel Fallon, B.Sc. (Hons)MBEng. 07768-408525</i>		ADDRESS: 140, NORTH HYDE ROAD, HAYES, UB3 4NQ.	
<i>Planning & Development Consultant, Building Engineer.</i>			
349, Chartridge Lane, Chesham, HP5 2SH.		NO. - 05	REV:
DRAWING TITLE: PROPOSED FIRST FLOOR PLAN			
SCALE - 1: 50	DATE: 13/ 01/ 2018	DRG. PAPER SIZE: A3	

