



AERIAL VIEW

Site shown
in red

Description of proposed works

- Ground floor
- Rear extension

- Side extension

- Internal alterations
- First floor
- Side extension

- Loft staircase

- Internal alterations
- Loft floor
- Make habitable

- Internal alterations
- Roof
- Rear dormer

- Rooflights

Drawing nos.	scale	Description
01	1:1250	Title sheet & Location Plan


Existing		
02		Photos
03	1:100	Ground floor plan
04	1:100	First floor plan
05	1:100	Loft floor plan
06	1:100	Roof plan
07	1:100	Elevations Front and rear
08	1:100	Elevations Side
09	1:100	Perspective views
10		Photos - front, rear & garden views
11		Site Photos
12		Neighbouring precedents

Proposed		
13	1:100	Ground floor plan
14	1:100	First floor plan
15	1:100	Loft floor plan
16	1:100	Roof plan
17	1:100	Elevations - front and rear
18	1:100	Elevations - sides
19	1:200	Perspective views
20		Heritage statement

Approx. areas

Existing:			
Site area	-	500	sq. meters.
Ground Floor	-	71	sq. meters.

Proposed:			
Ground floor	-	51	sq. meters.

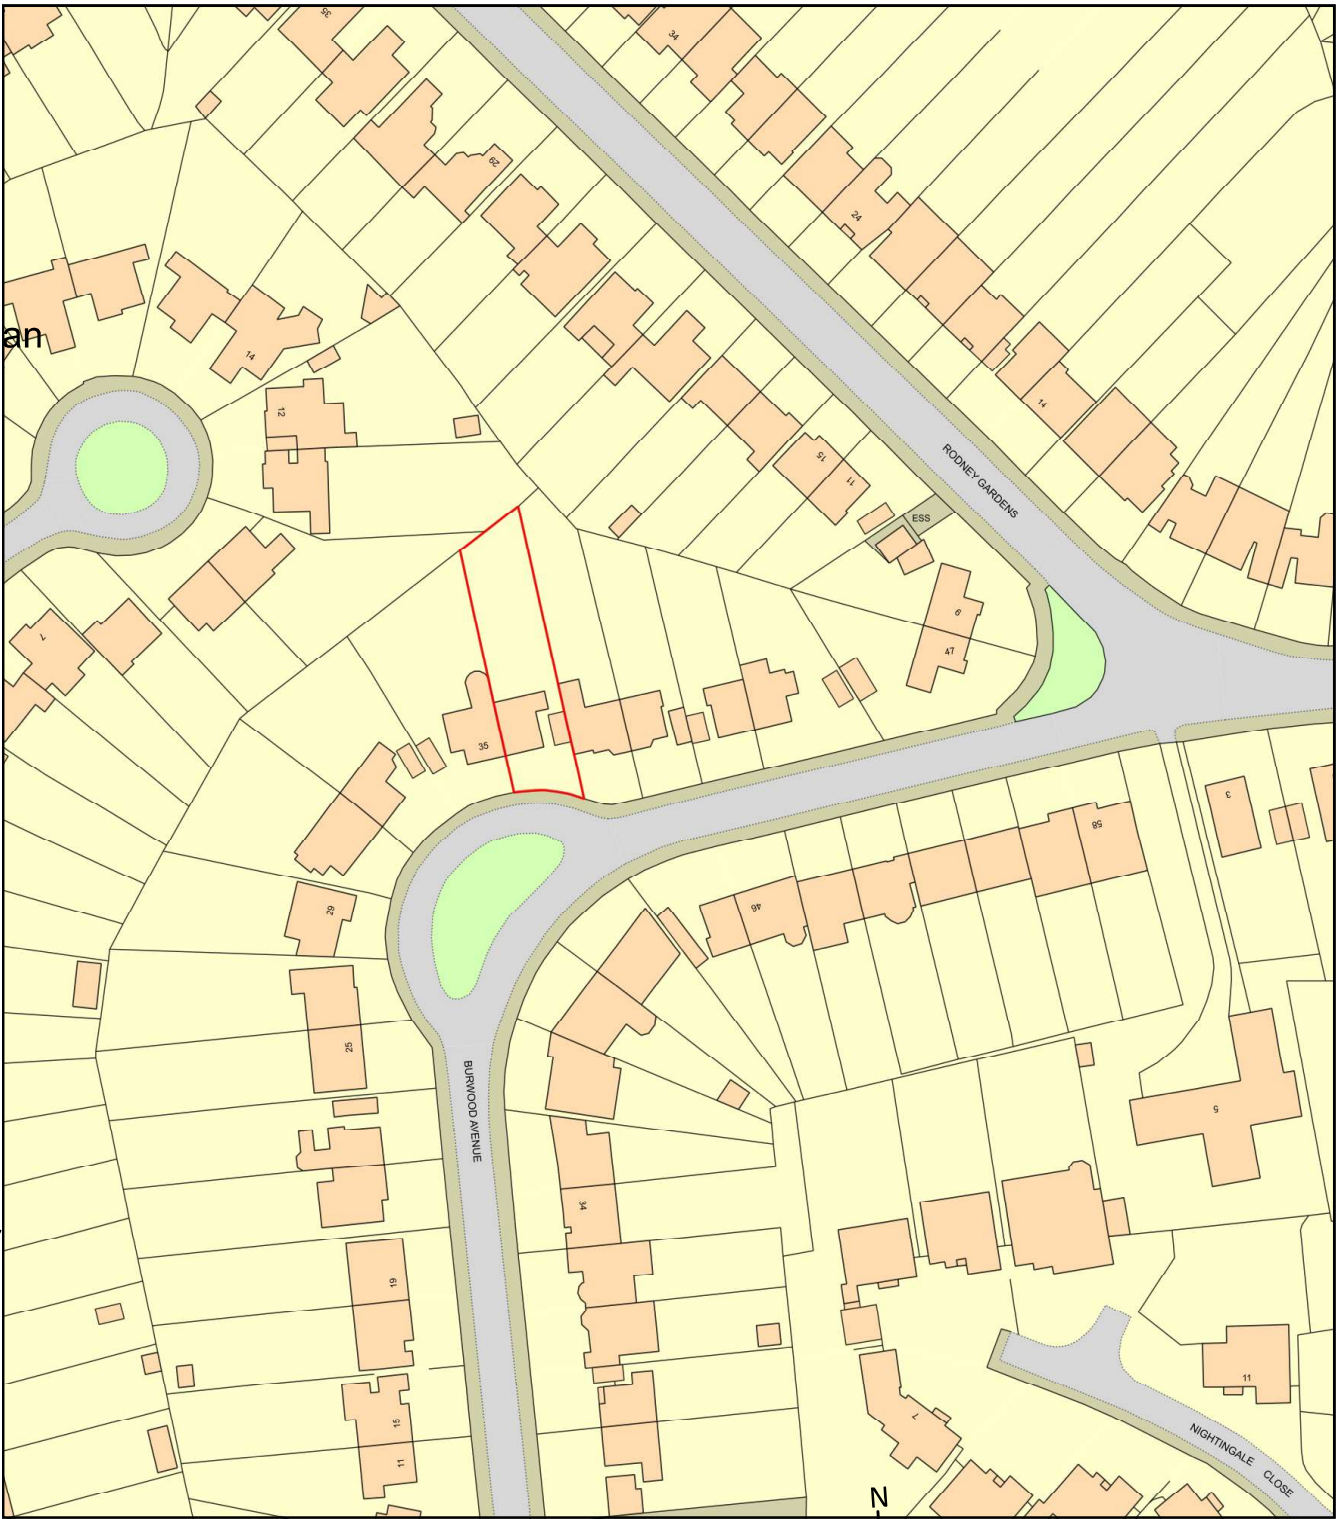


LOCATION PLAN

Site boundary
shown in red

Purpose - Householder planning application

DRAWING TITLES
&
LOCATION PLAN

scale - 1 : 1250 @ A3

 

All dimensions to be checked on site. All omissions & discrepancies to be reported to the designer. SSK architects owns the copyright of this drawing which must not be reproduced in whole or part without the written permission. ©	PROJECT: 37 Burwood Av. Eastcote, HA5 2RY	DATE: 28/01/2021
	DWG NO: TITLE SHEET 01	REVISION: