

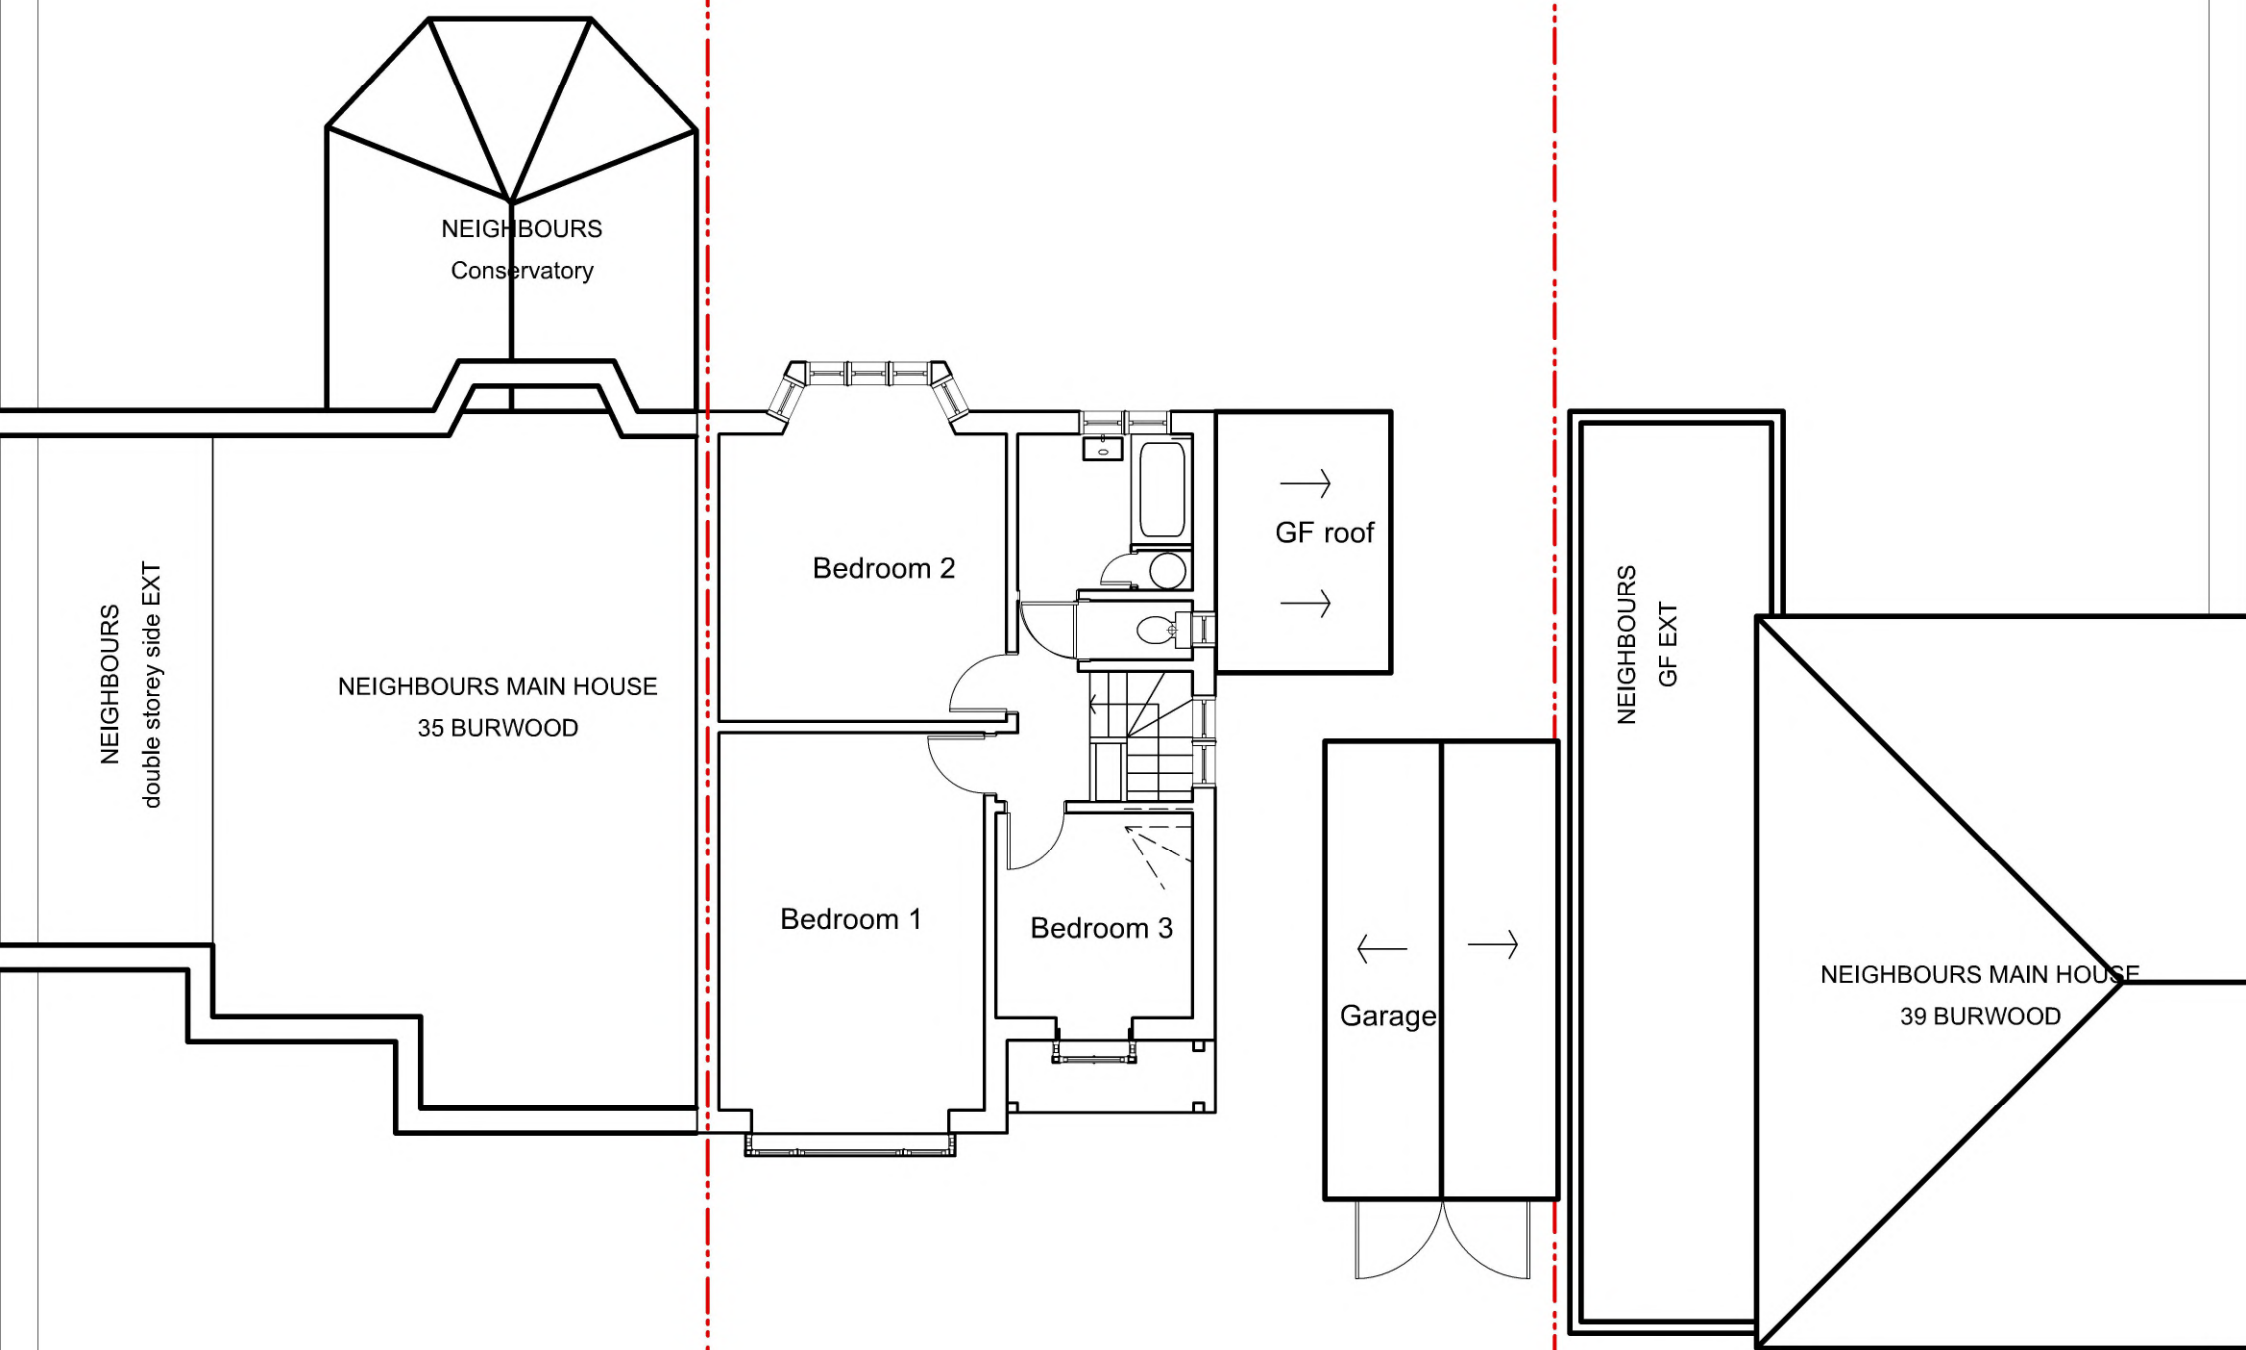


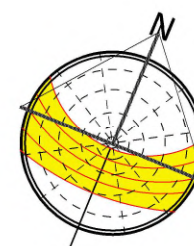

04

# FIRST FLOOR PLAN Scale: 1:100

scale - 1 : 100 @ A3

 

EXISTING

Purpose - Householder planning application

|   |                                                      |                         |
|---|------------------------------------------------------|-------------------------|
| <p>All dimensions to be checked on site.<br/>All omissions &amp; discrepancies to be reported to the designer.</p> <p>© SSK architects owns the copyright of this drawing which must not be reproduced in whole or part without the written permission.</p> | <p>PROJECT: 37 Burwood Av.<br/>Eastcote, HA5 2RY</p> | <p>DATE: 28/01/2021</p> |
|   | <p>DWG NO: FIRST FLOOR 04</p>                        | <p>REVISION:</p>        |