



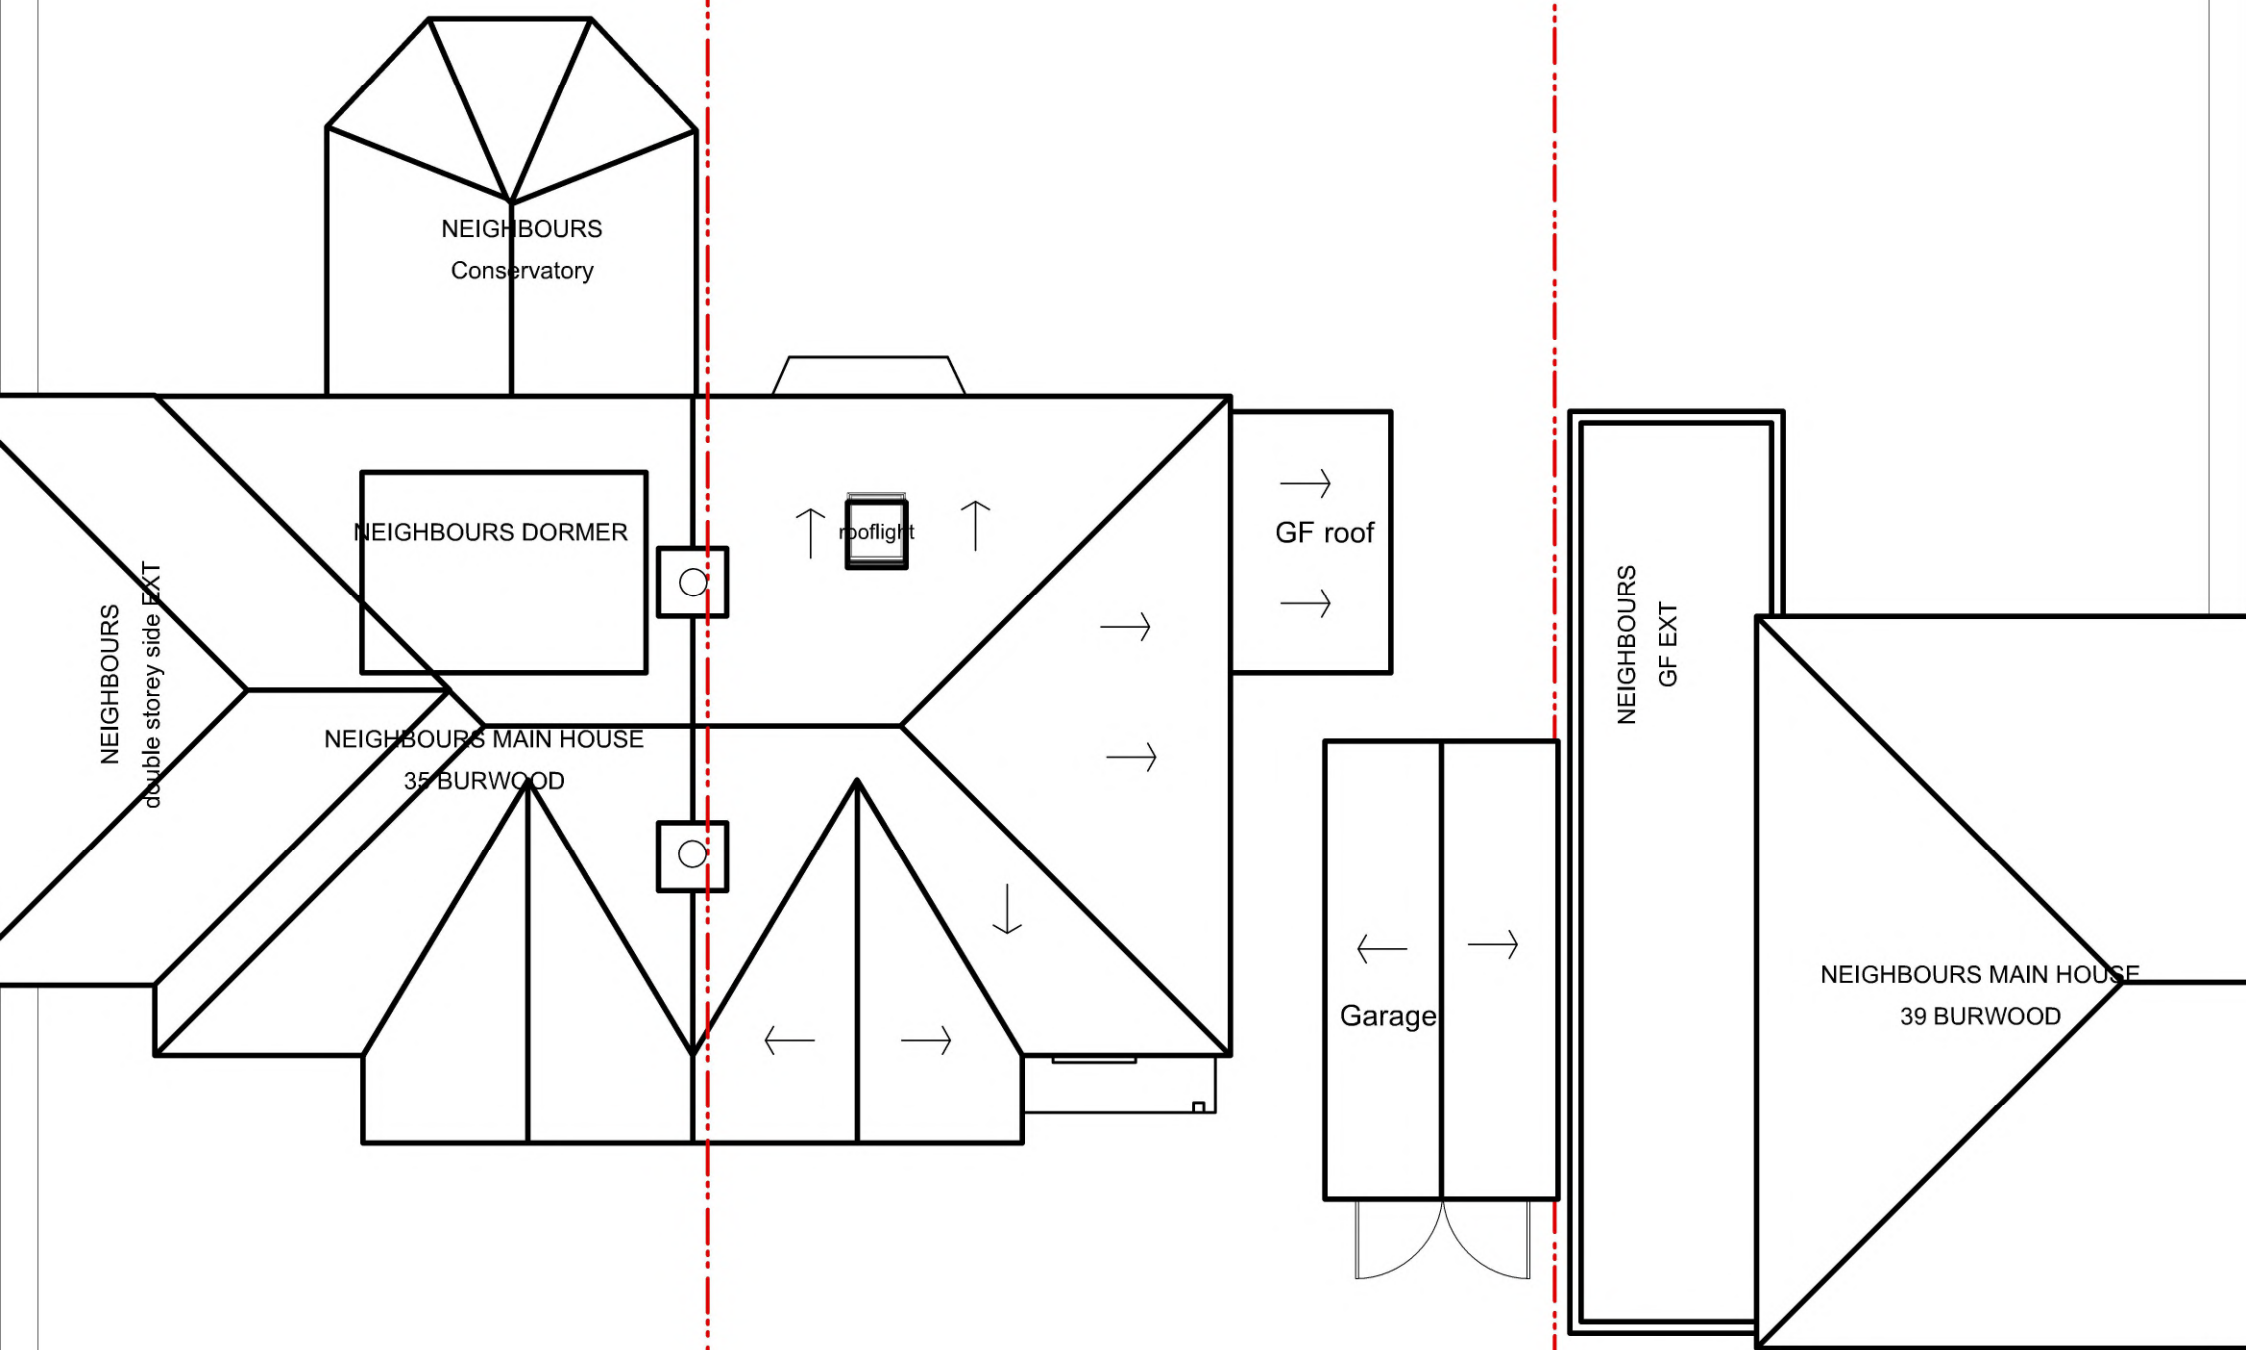

06 ROOF PLAN
Scale: 1:100

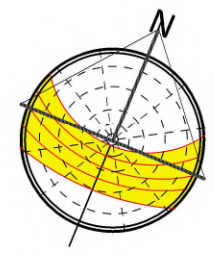

EXISTING