



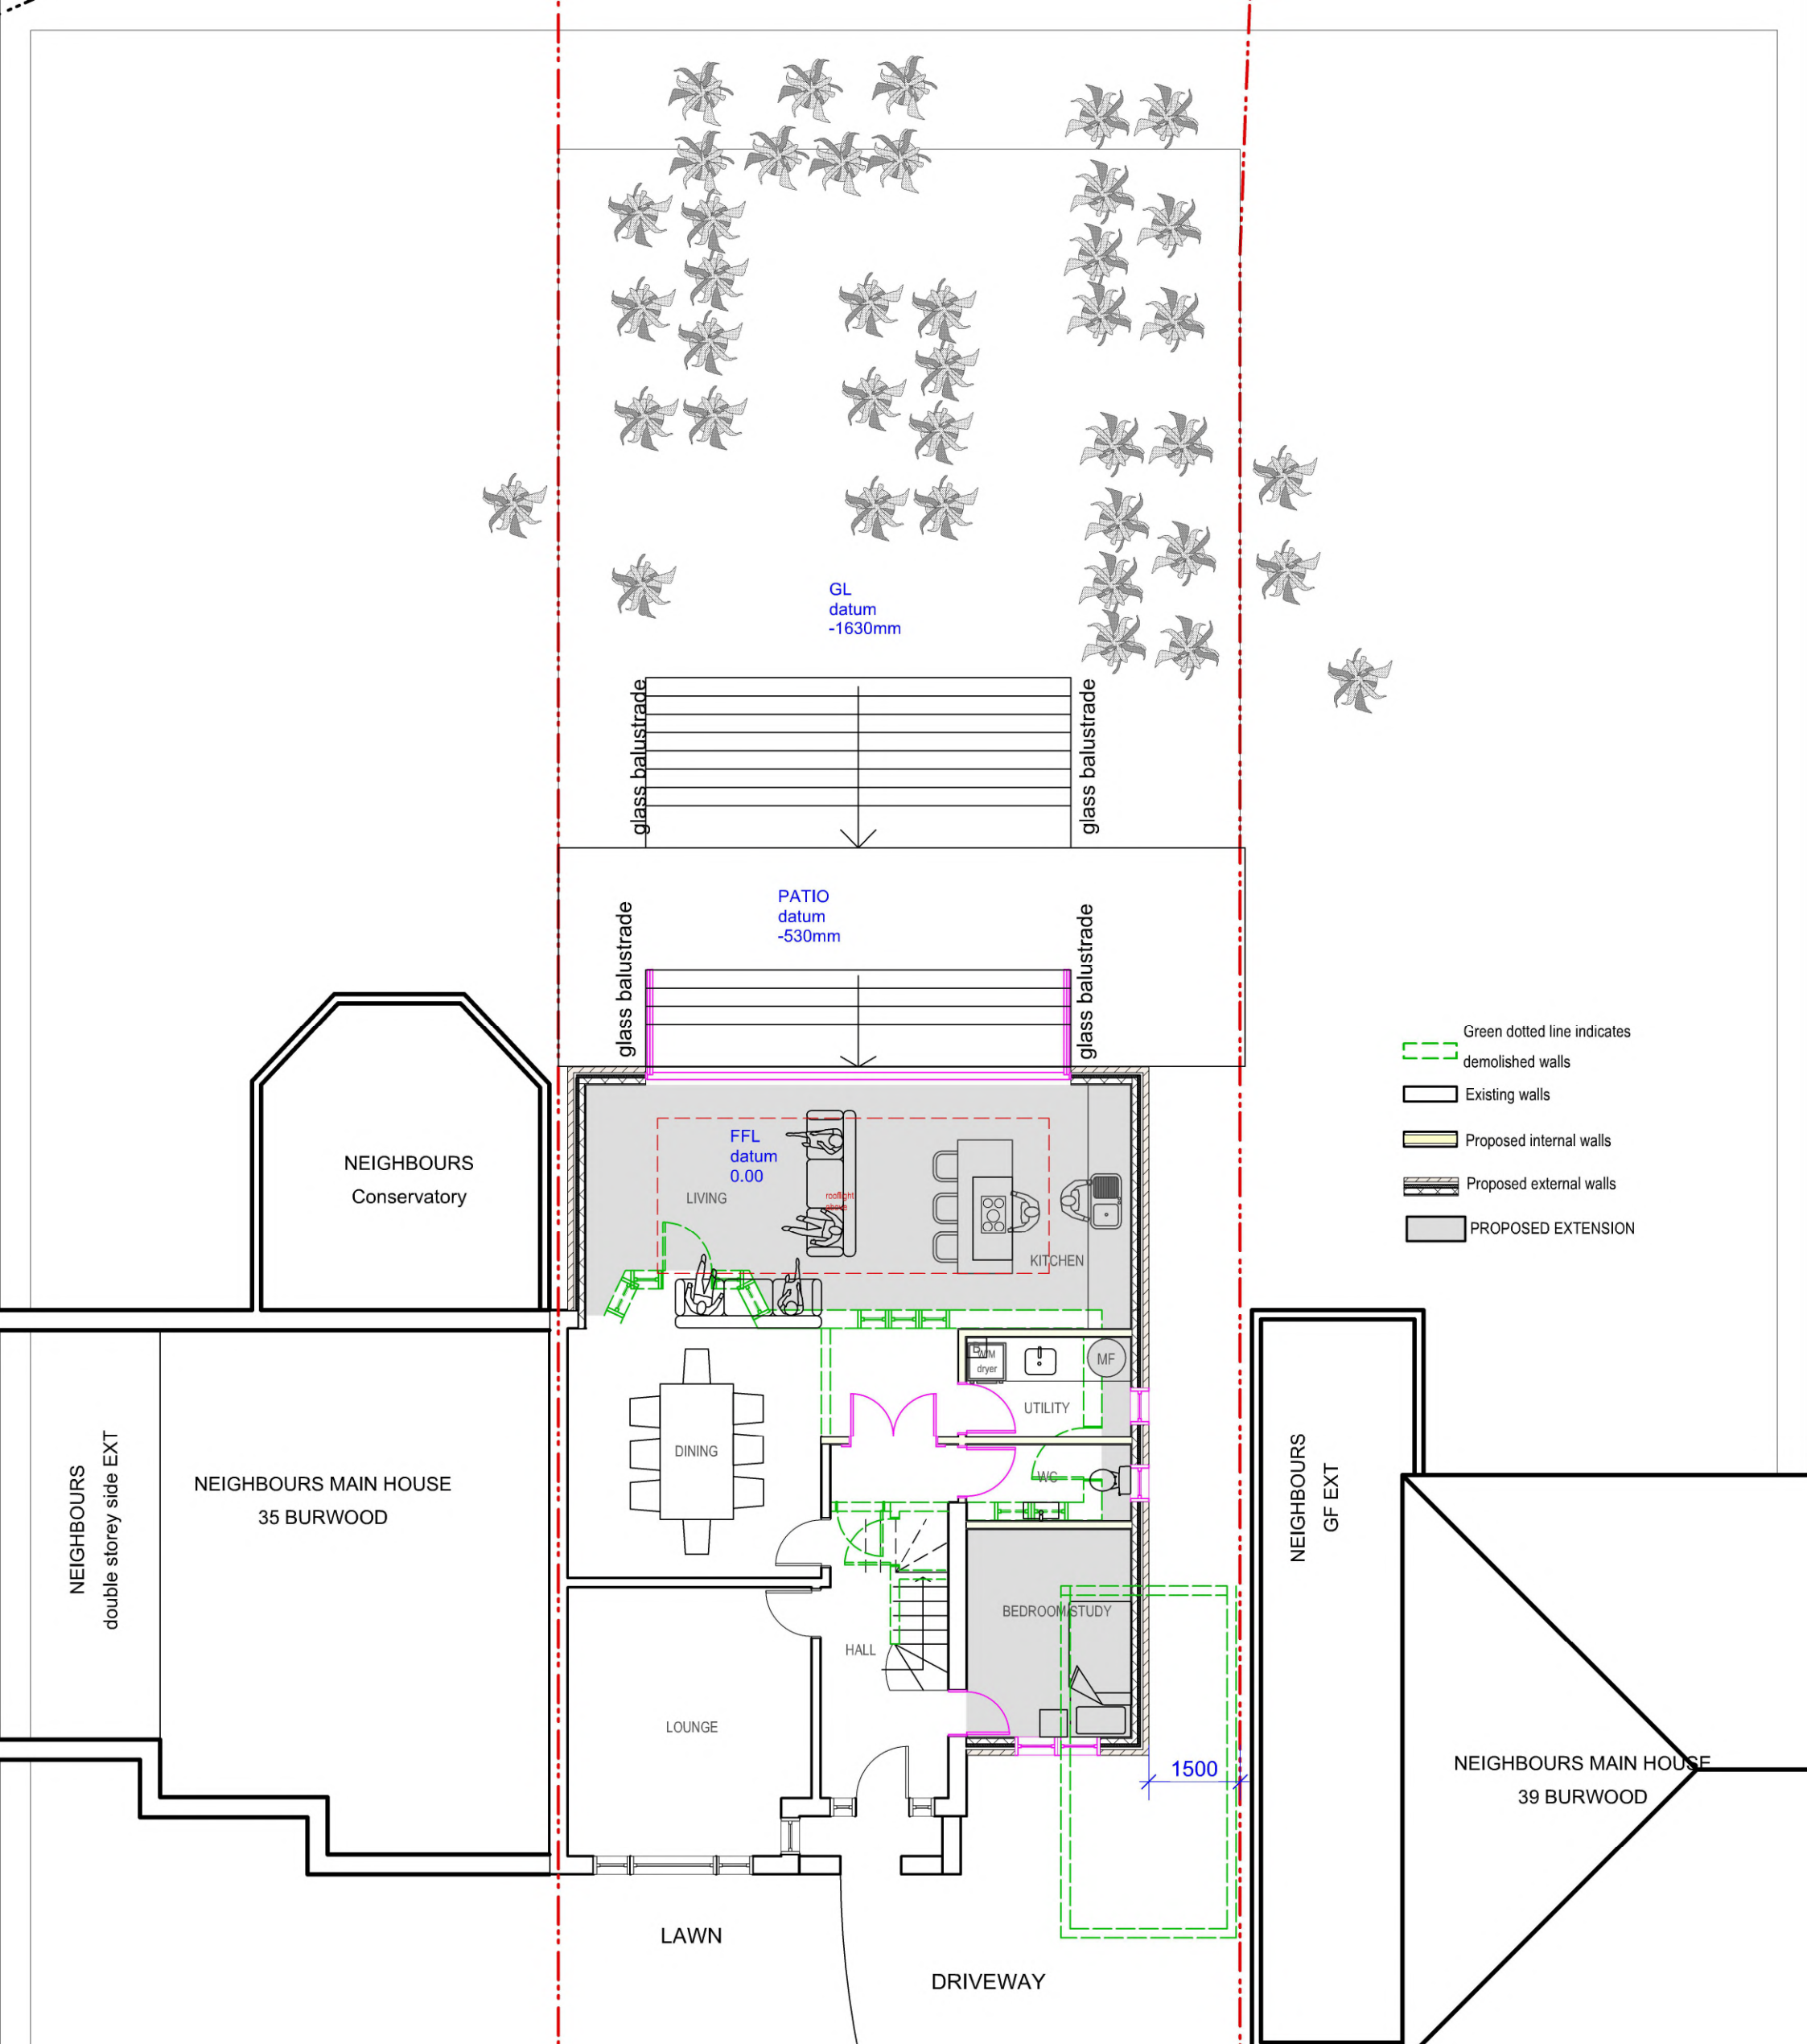

- Green dotted line indicates demolished walls
- Existing walls
- Proposed internal walls
- Proposed external walls
- PROPOSED EXTENSION

13 PROP GROUND FLOOR PLAN
Scale: 1:100

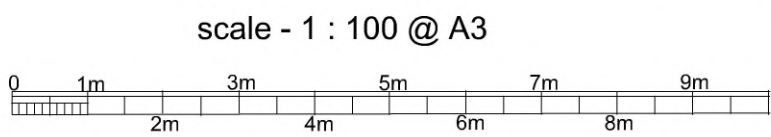


Purpose - Householder planning application

All dimensions to be checked on site.
Any omissions & discrepancies to be reported to the designer.

© SSK architects owns the copyright of this drawing which must not be reproduced in whole or part without the written permission.

PROJECT: 37 Burwood Av. Eastcote, HA5 2RY	DATE: 28/01/2021
DWG NO: GROUND FLOOR 13	REVISION:

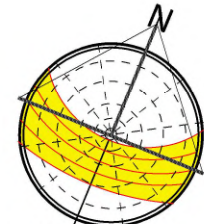

PROPOSED