


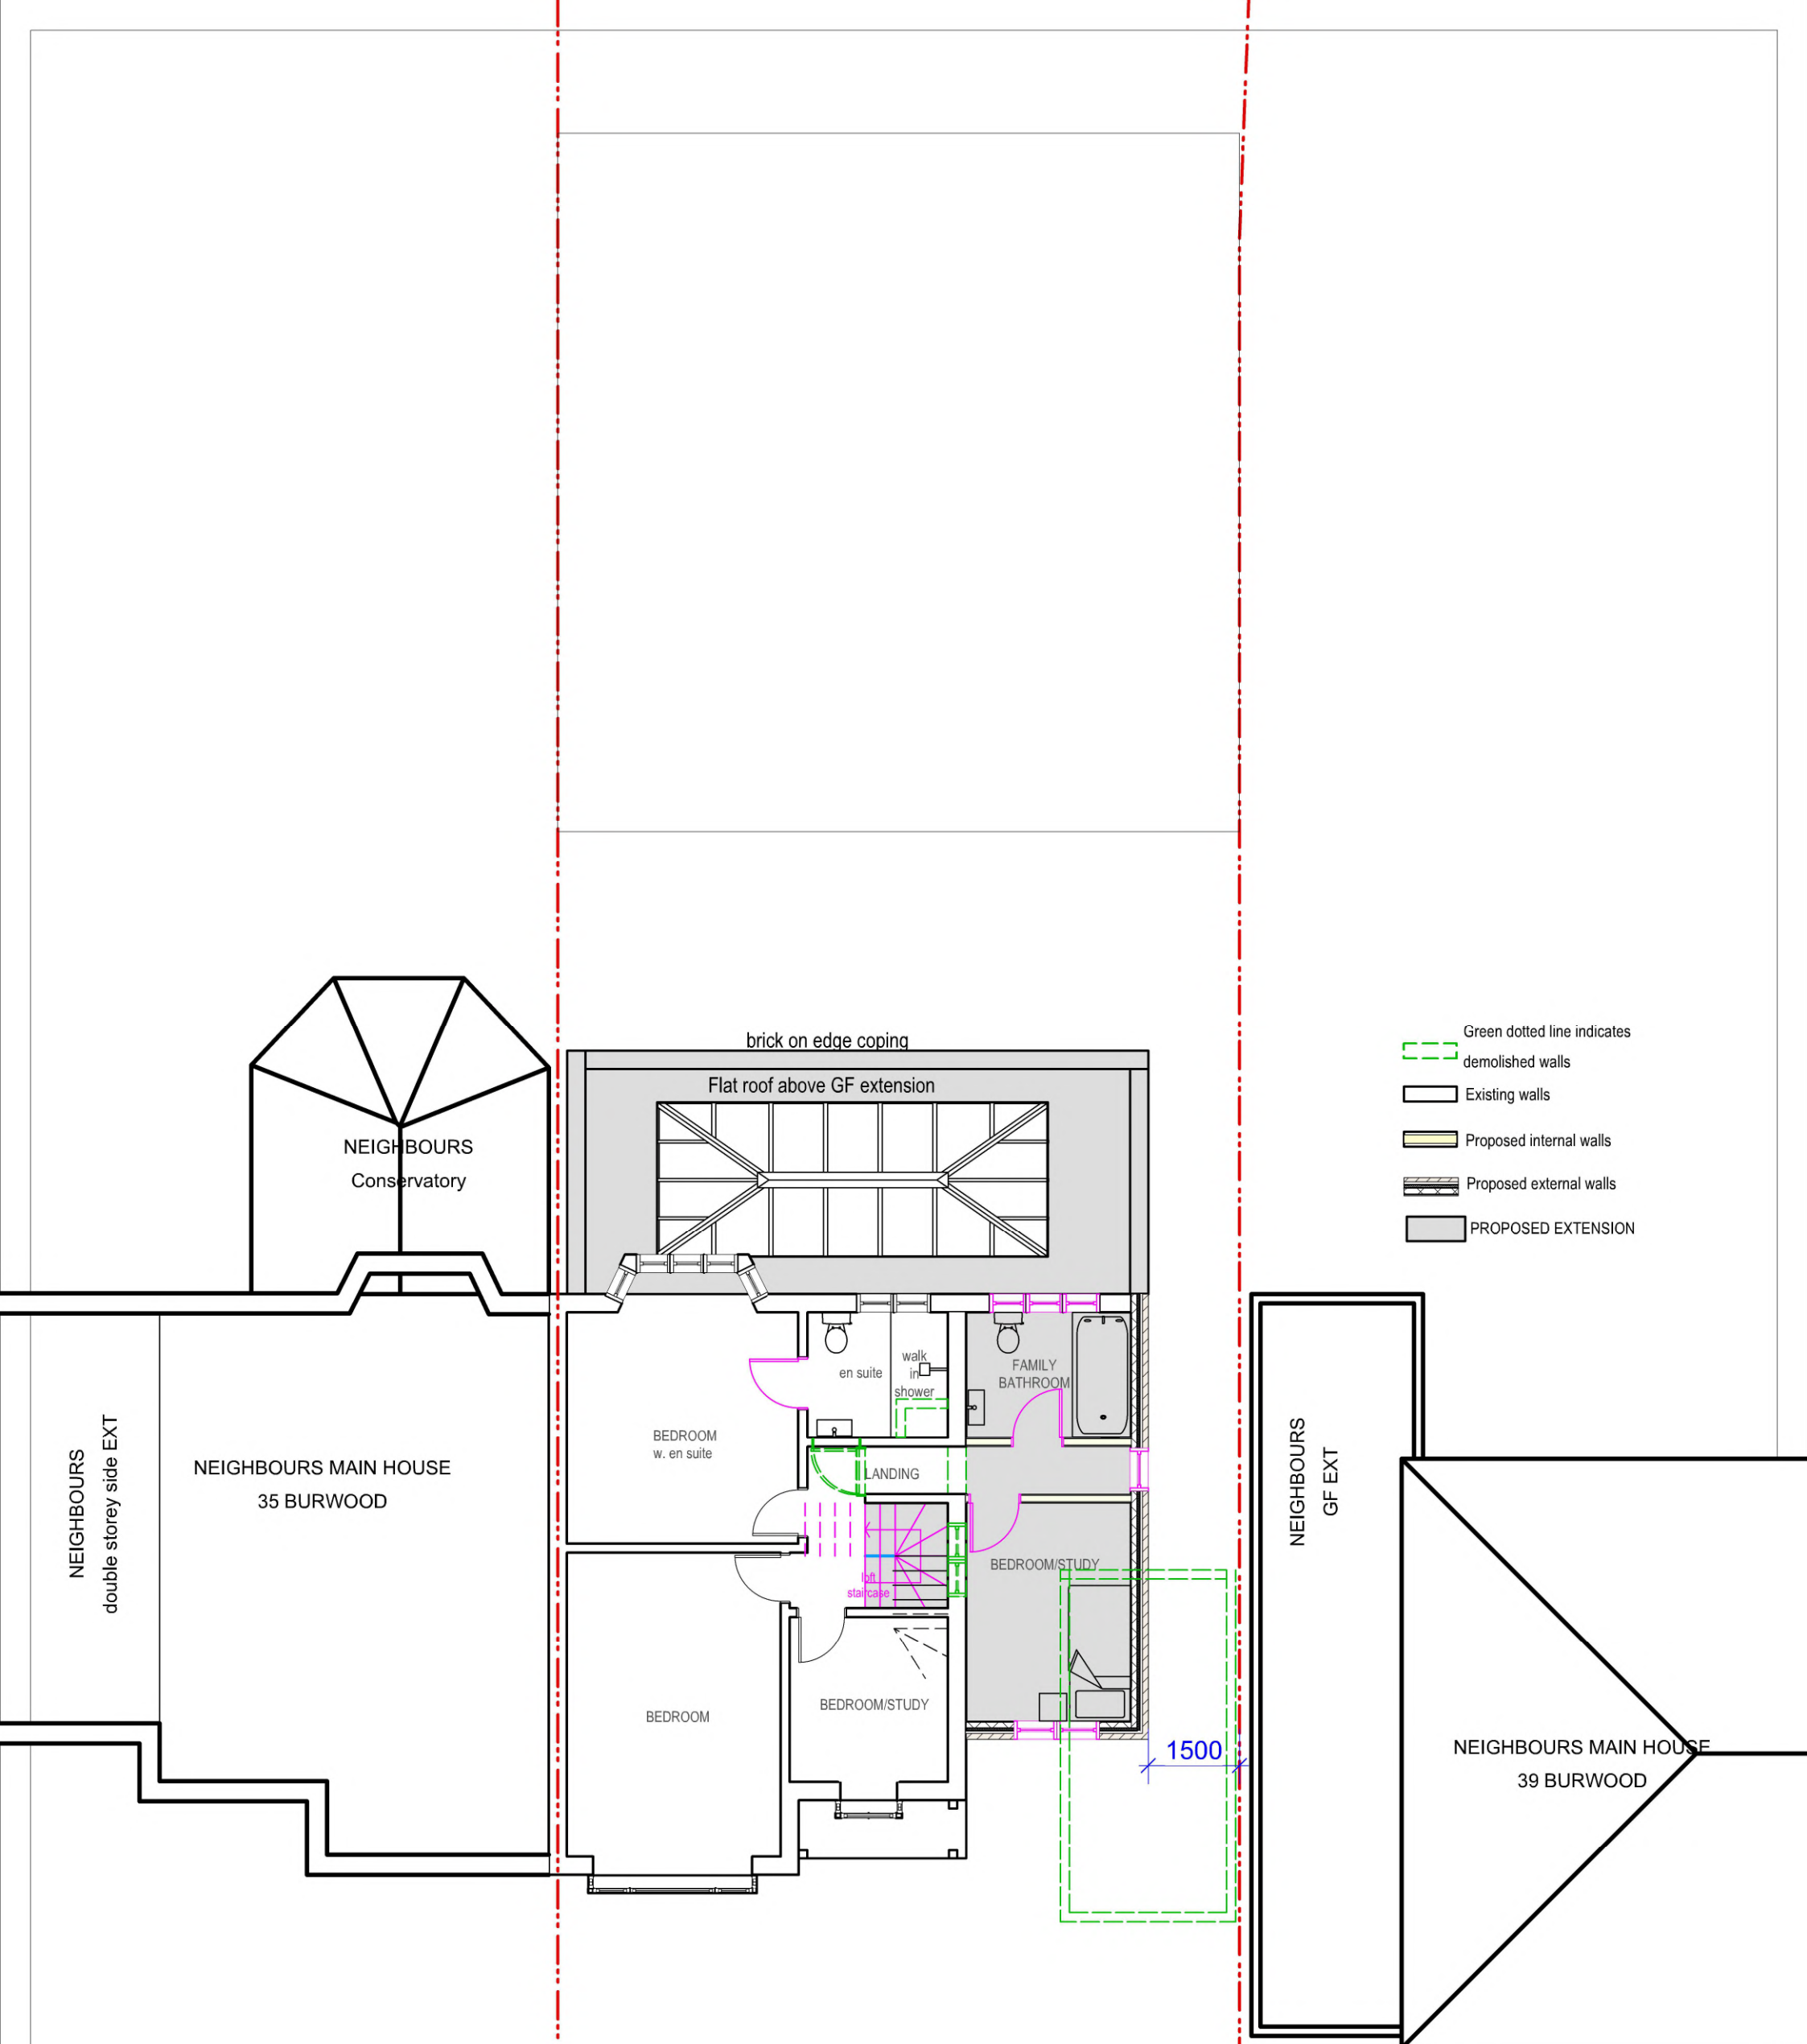

- Green dotted line indicates demolished walls
- Existing walls
- Proposed internal walls
- Proposed external walls
- PROPOSED EXTENSION

14 PROP FIRST FLOOR PLAN
Scale: 1:100

