

NEIGHBOURS
double storey side EXT

NEIGHBOURS
Conservatory

NEIGHBOURS DORMER

NEIGHBOURS MAIN HOUSE
35 BURWOOD

LOFT ROOM

storage

rooftight
above

brick on edge coping
Flat roof above GF extension

NEIGHBOURS
GF EXT

NEIGHBOURS MAIN HOUSE
39 BURWOOD


- Green dotted line indicates demolished walls
- Existing walls
- Proposed internal walls
- Proposed external walls
- PROPOSED EXTENSION
- Main roof lines above

15


PROP LOFT FLOOR PLAN

Scale: 1:100

scale - 1 : 100 @ A3

 

tel : 0796 222 3141
email : sandeep@sskarchitects.co.uk

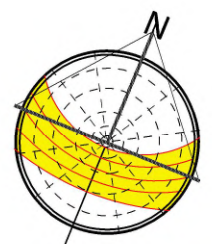

Purpose - Householder planning application

All dimensions to be checked on site. All omissions & discrepancies to be reported to the designer.	PROJECT: 37 Burwood Av. Eastcote, HA5 2RY	DATE: 28/01/2021
© SSK architects owns the copyright of this drawing which must not be reproduced in whole or part without the written permission.	DWG NO: LOFT FLOOR	REVISION: 15

PROPOSED